
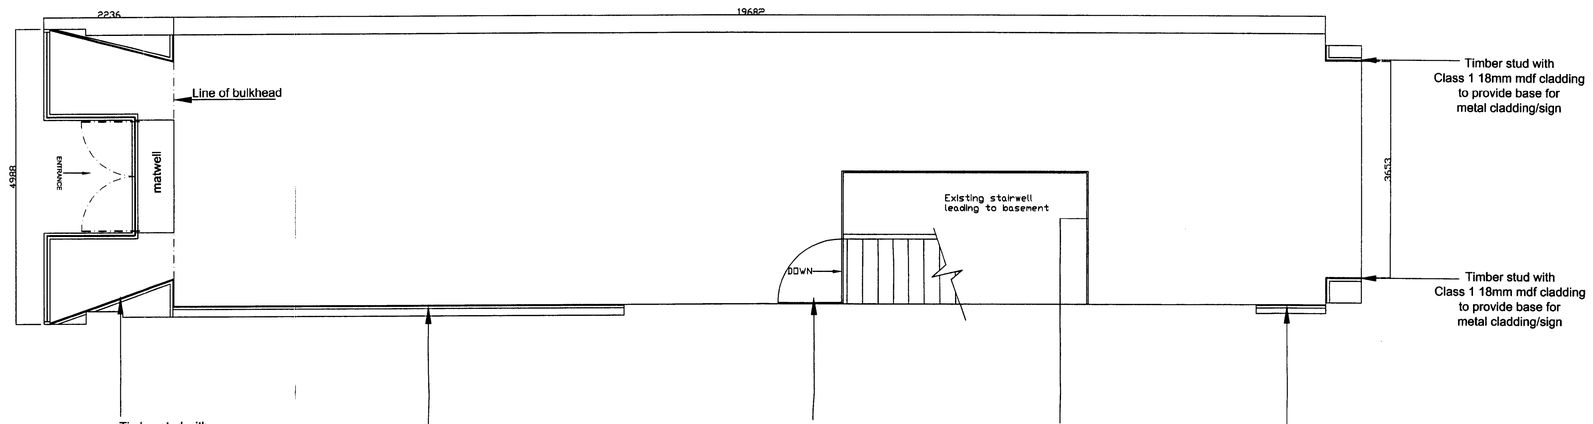


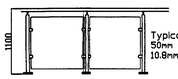

Typical section of proposed handrail
50mm stainless steel tubular handrail
10.8mm laminated glass panels

PLANNING
RECD 28 FEB 2008

Revisions	Date

TRIPLAR

Client
MPD/NOKIA

Project
35 MARKET STREET
MANCHESTER ARNDALE
MANCHESTER
M4 3AQ

Drawing Title
CONSTRUCTION LAYOUT

Scale
1:50 @ A1

Date
26 - 02 - 08

Drawn
GrR

Drawing No.
7164 - 03

Triplar Ltd. Baron Avenue, Earls Barton, Northants, NN6 0JE.
Tel: 01604 812999 Fax: 01604 812992
E-mail office@triplar.co.uk