

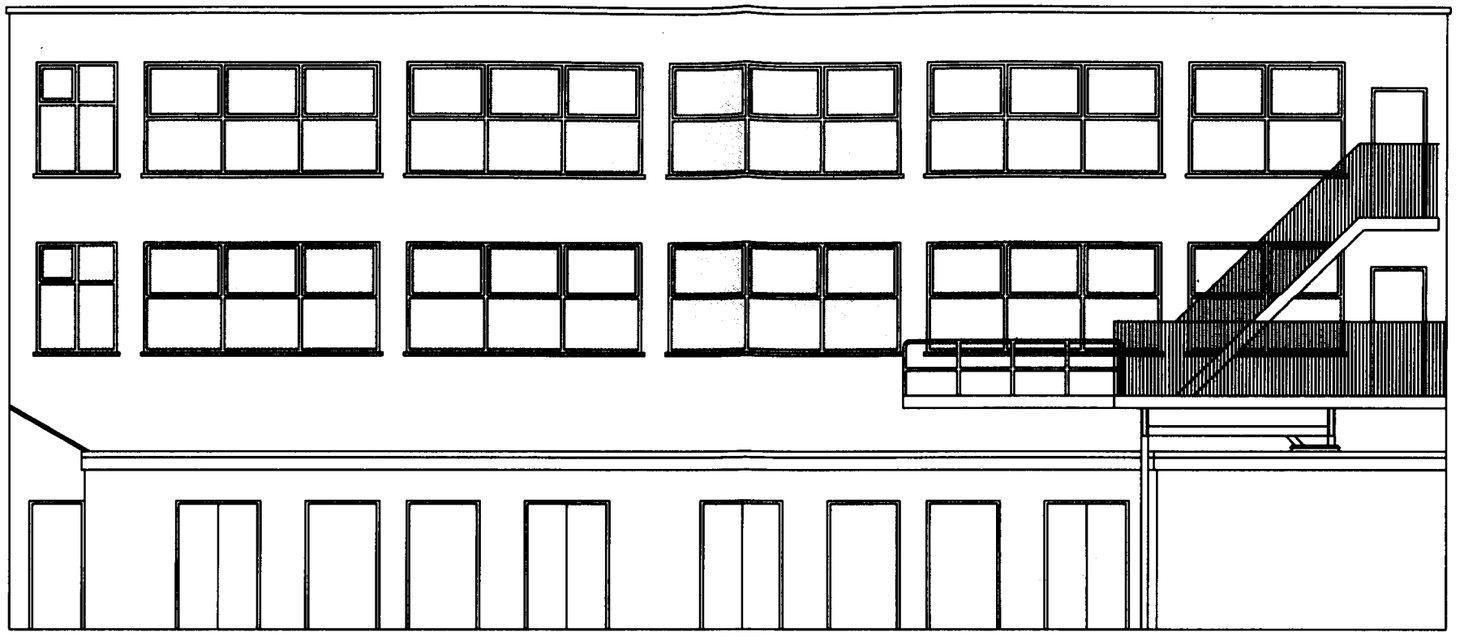


proposed rear elevation

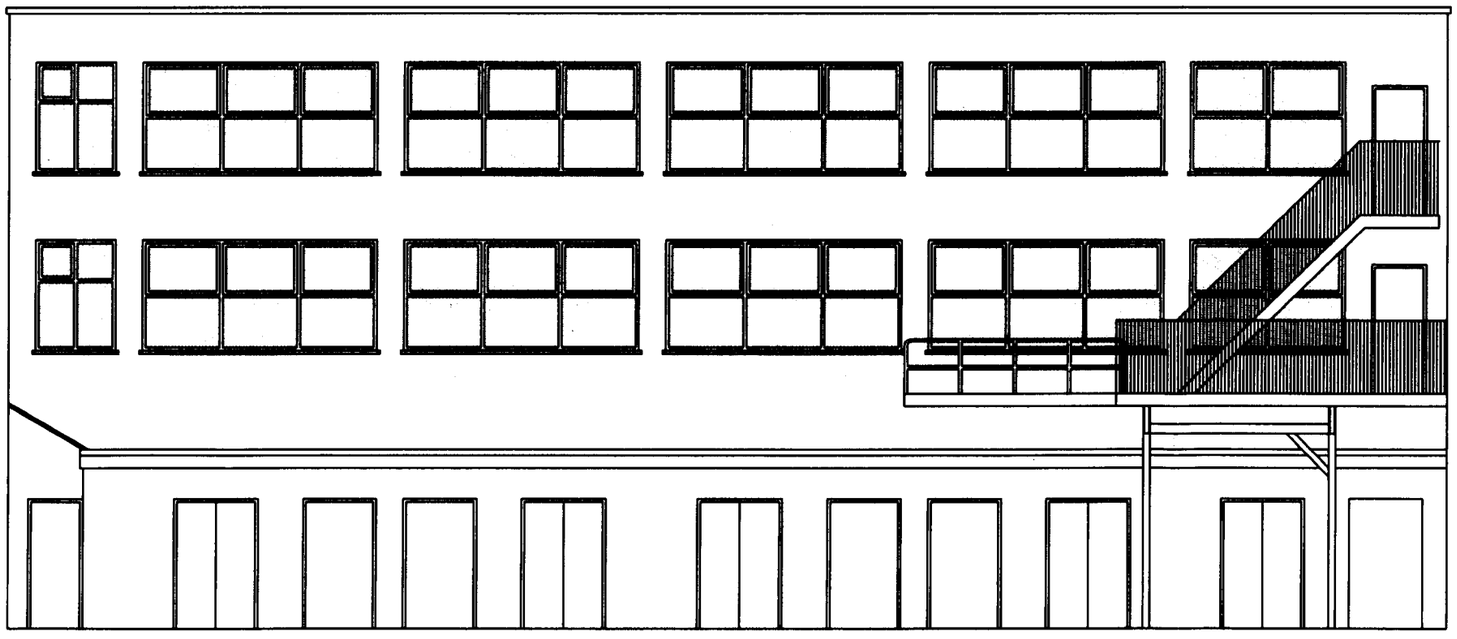

existing rear elevation

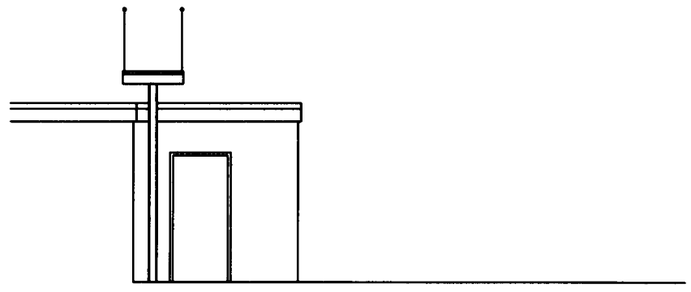

proposed extension elevation

PLANNING
28 MAR 2008
RECD DATE

NOTE – All levels and dimensions to be checked on site

MARSHALL HOUSE
255 WELLINGTON RD SOUTH
STOCKPORT
SK2 6NG
www.cartwrightandgross.co.uk

[redacted]

Project: REAR EXTENSION AT THE DELI, DIDSBURY
Drawing number: 360/02
Date: 16/10/07
Drawing: AMENDED ELEVATIONS
Job ref: SCHEME
Scale: 1:100@A3

©