
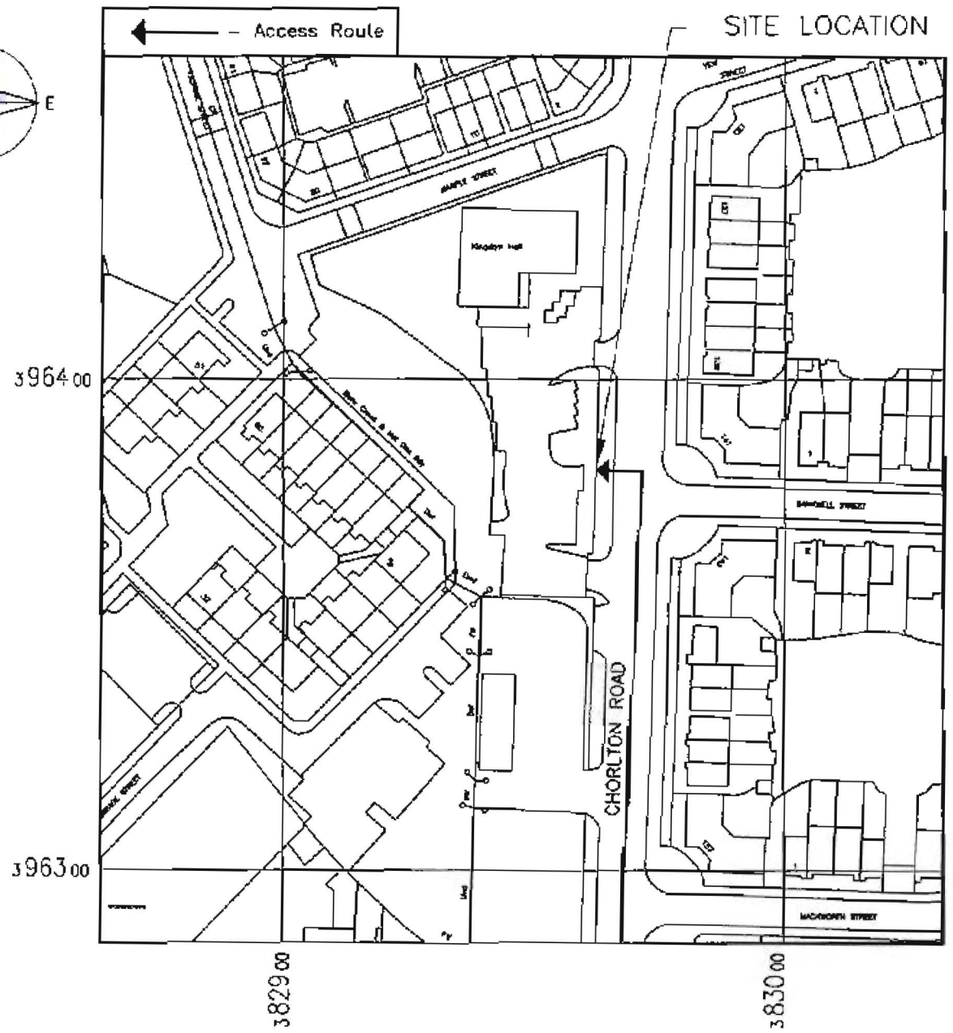


DETAILED SITE LOCATION

(Scale 1:1250)

Based upon Ordnance Survey map extract
with the permission of the Controller of
Her Majesty's Stationery Office.
Crown copyright.
Mono Consultants Limited licence no. ES100017753
Promap licence no A152065A0001

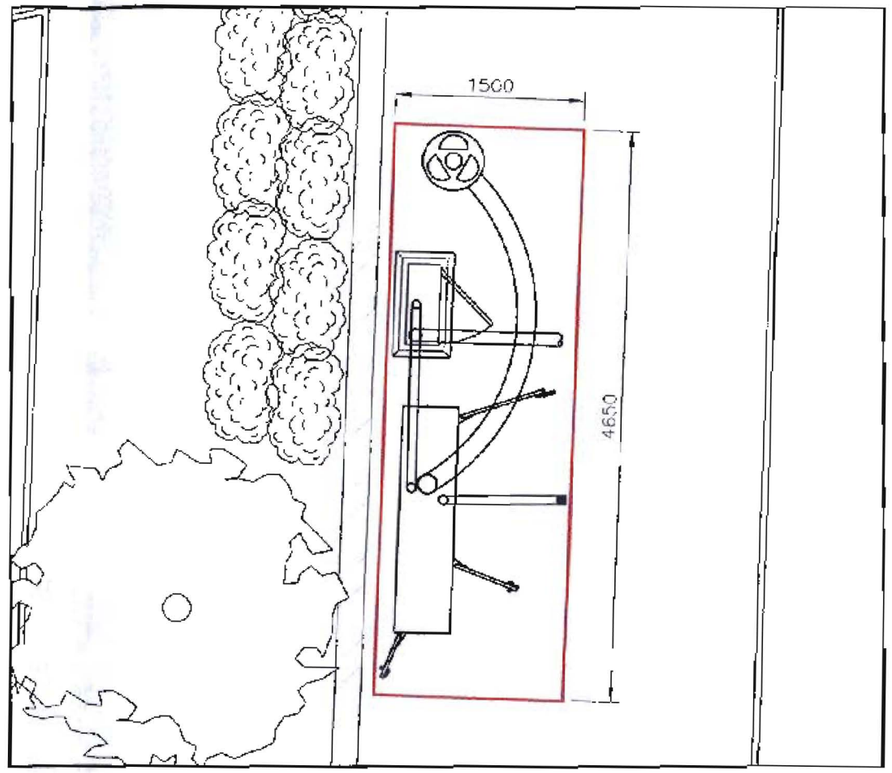

DEMISE PLAN

(1:50)

Notes:

1 ALL DIMENSIONS ARE IN MM UNLESS NOTED OTHERWISE

N.G.R. E: 382948 N: 396368

PLANNING
ACK'D
REPUBL
RECD 06 MAY 2010

REV	MODIFICATION	BY	CH	DATE
2	Vodafone ref amended	DM	DM	21.04.10
1	Issued for Approval	DM	YC	19.04.10

mono

MONO CONSULTANTS LIMITED
Packwood House
Guild Street
Stratford-upon-Avon
CV37 6RP
t. 44 (0)1789 290099
f. 44 (0)1789 290088
www.monoconsultants.com

O2 Cornerstone Project

Cell Name	Opt
CHORLTON ROAD SWS	A

Cell ID No

Cornerstone	Host	Sharer
(CS) 11664	(VF) 79286	(02) 04478

Site Address / Contact Details

CHORLTON ROAD
HULME
M15 4AL

Drawing Title: LEASE DRAWING

Purpose of Issue: PLANNING

Drawing Number: 101

Scale:		Drawn:	Date:	Issu
As Shown		DM	19.04.10	
Checked:	Date:	Approved:	Date:	2
TC	19.04.10	DB	19.04.10	