
PROPOSED TWO STOREY EXTENSION FOR
MR. AND MRS. S. THOMPSON, 15, WESTERN CIRCLE, BURNAGE, MANCHESTER, M19 1LU

PROPOSED FIRST FLOOR PLAN
SCALE 1.50

DRAWING No S.T. 3A
DRAWN J.E.P. JAN 2008

REVISION (A) MAY 2008
(1) GARAGE omitted.
(2) Bedroom window re-located

PLANNING
CSTD
RECD
RECD 20 MAY 2008
INT. PLG. | DATE

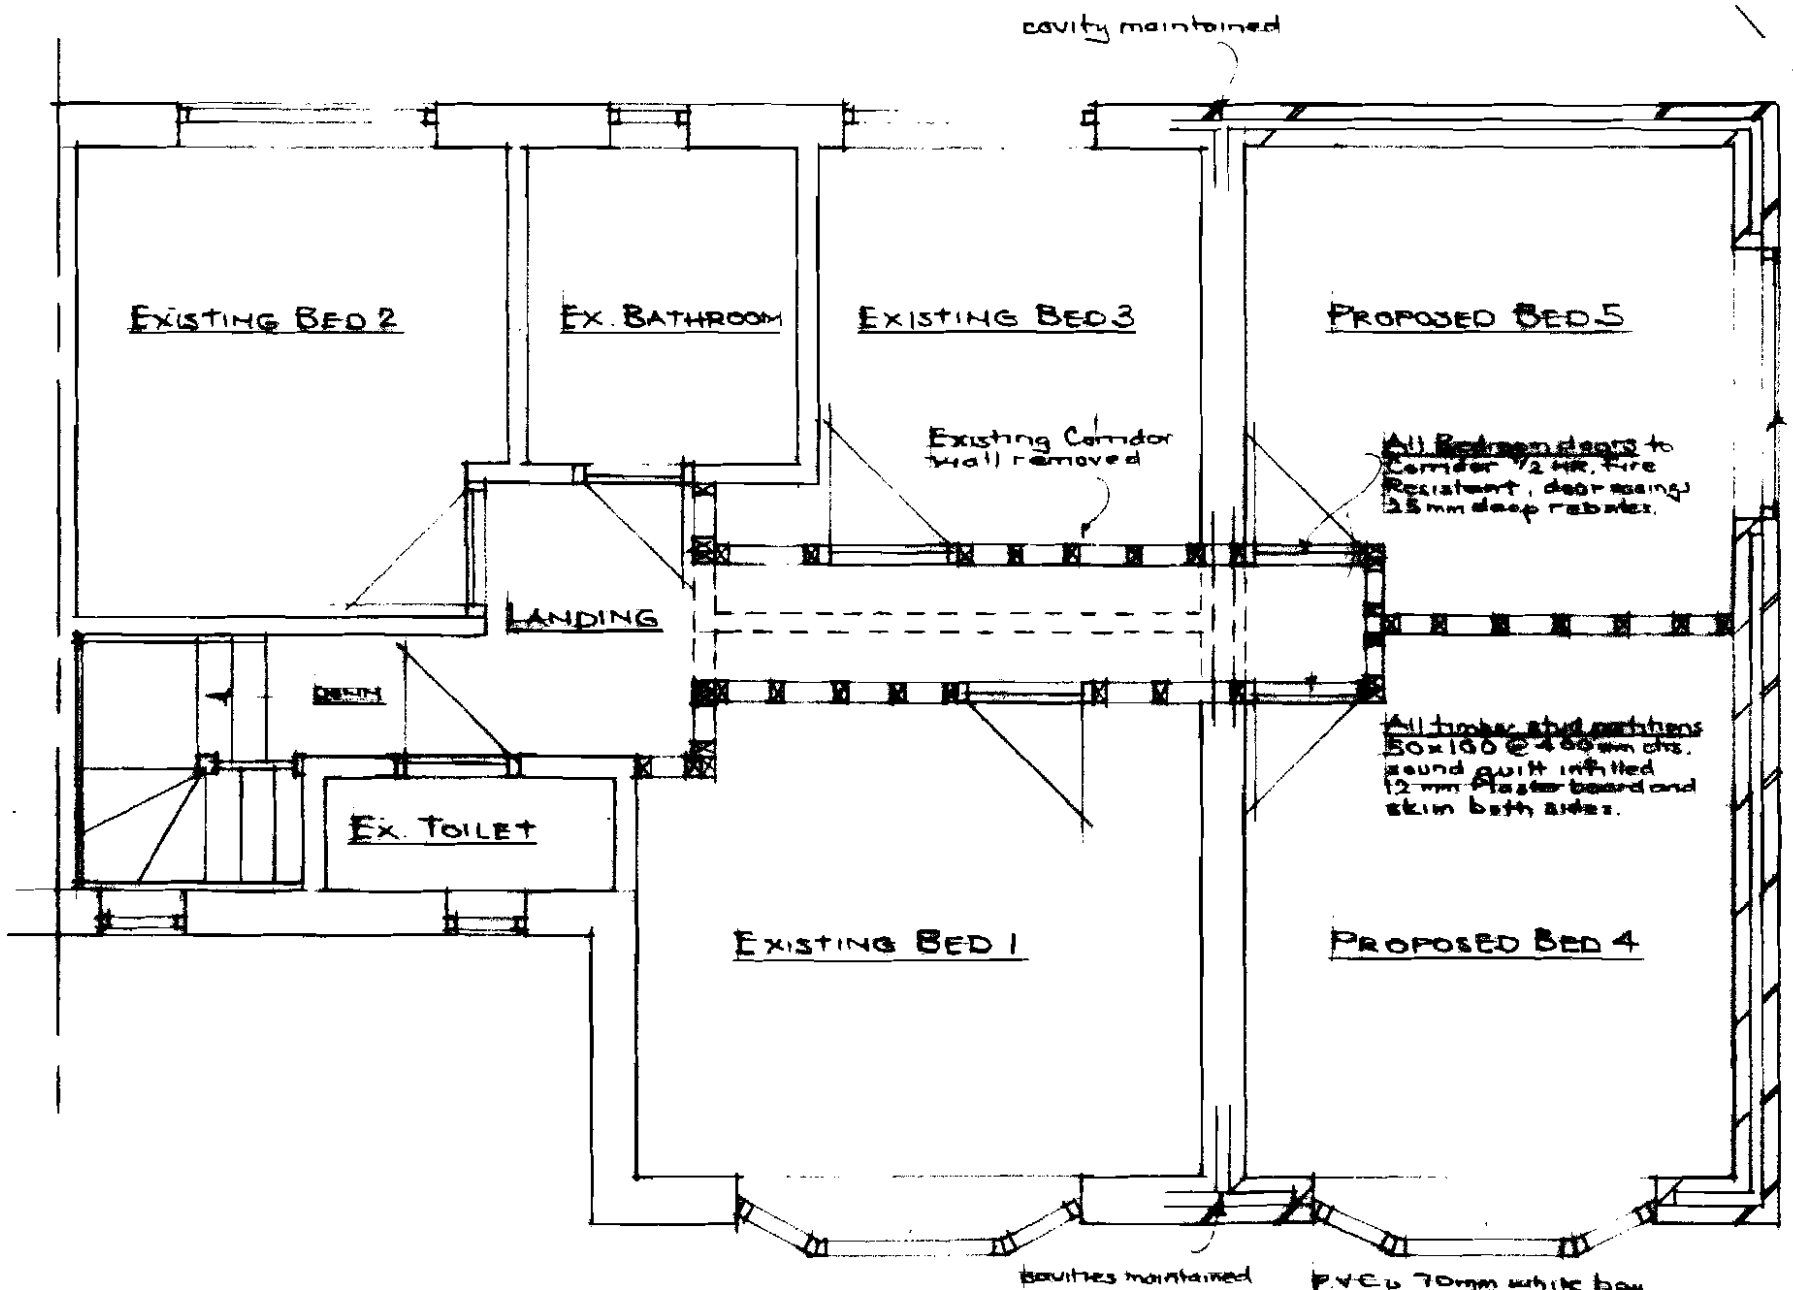

EXISTING AND PROPOSED FIRST FLOOR PLAN (SCALE 1.50)