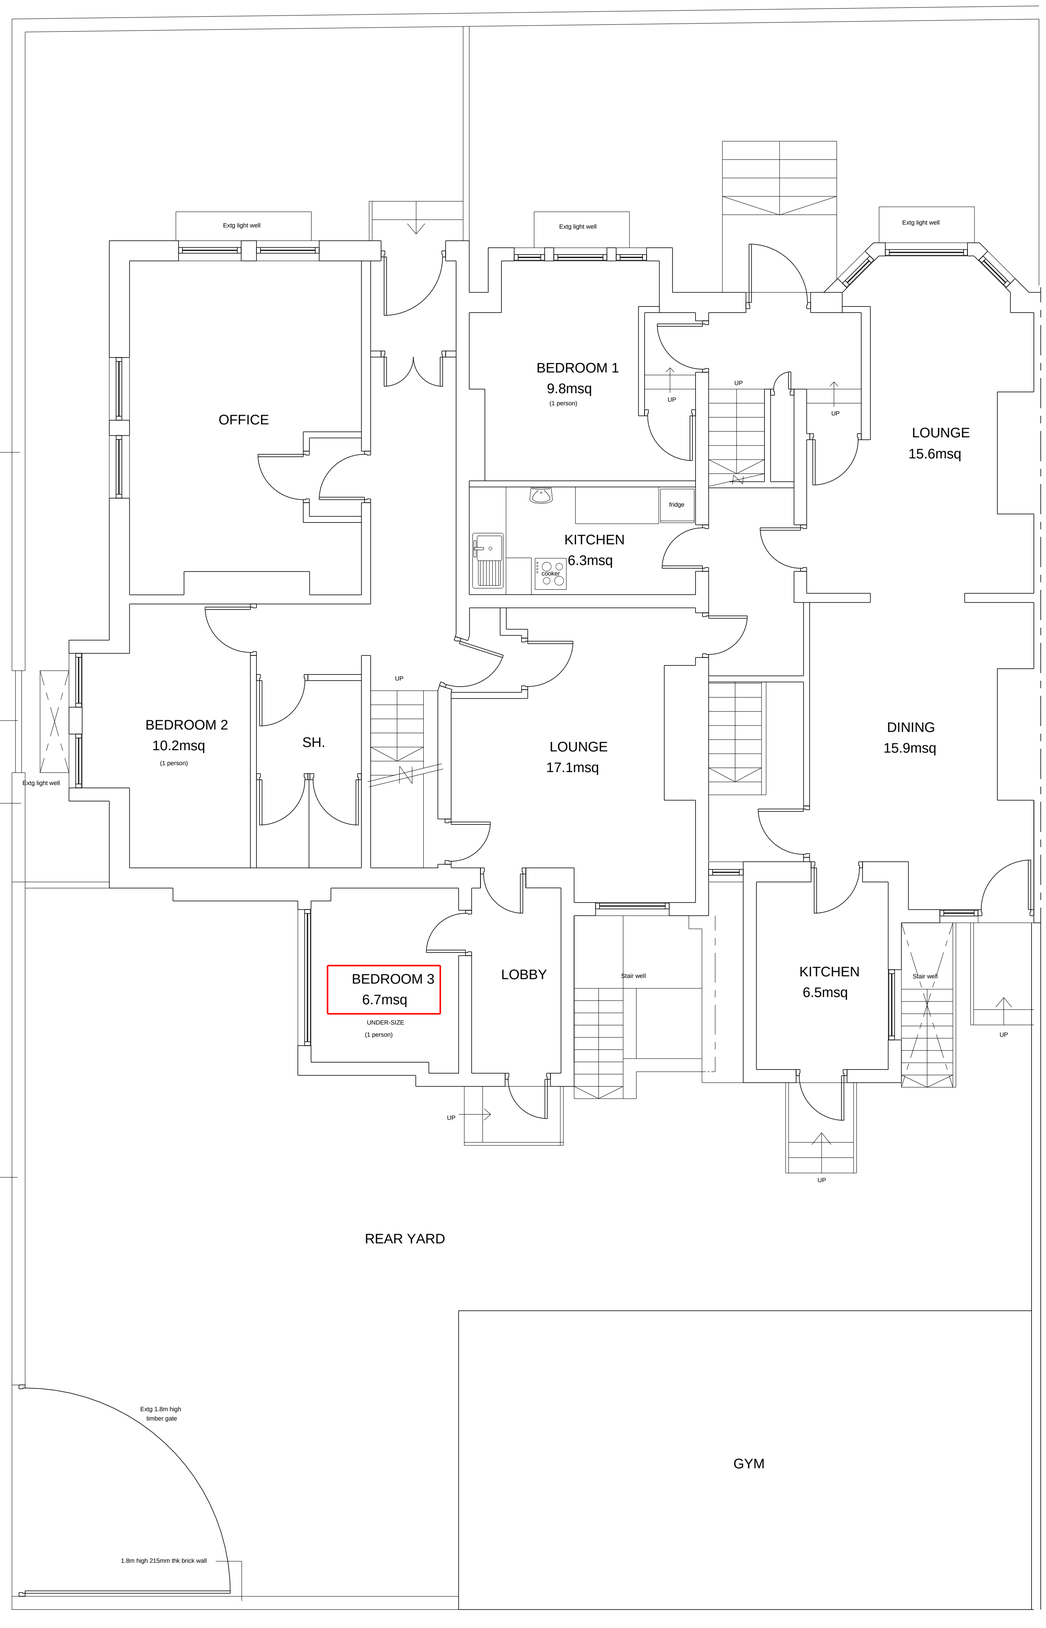

GROUND FLOOR

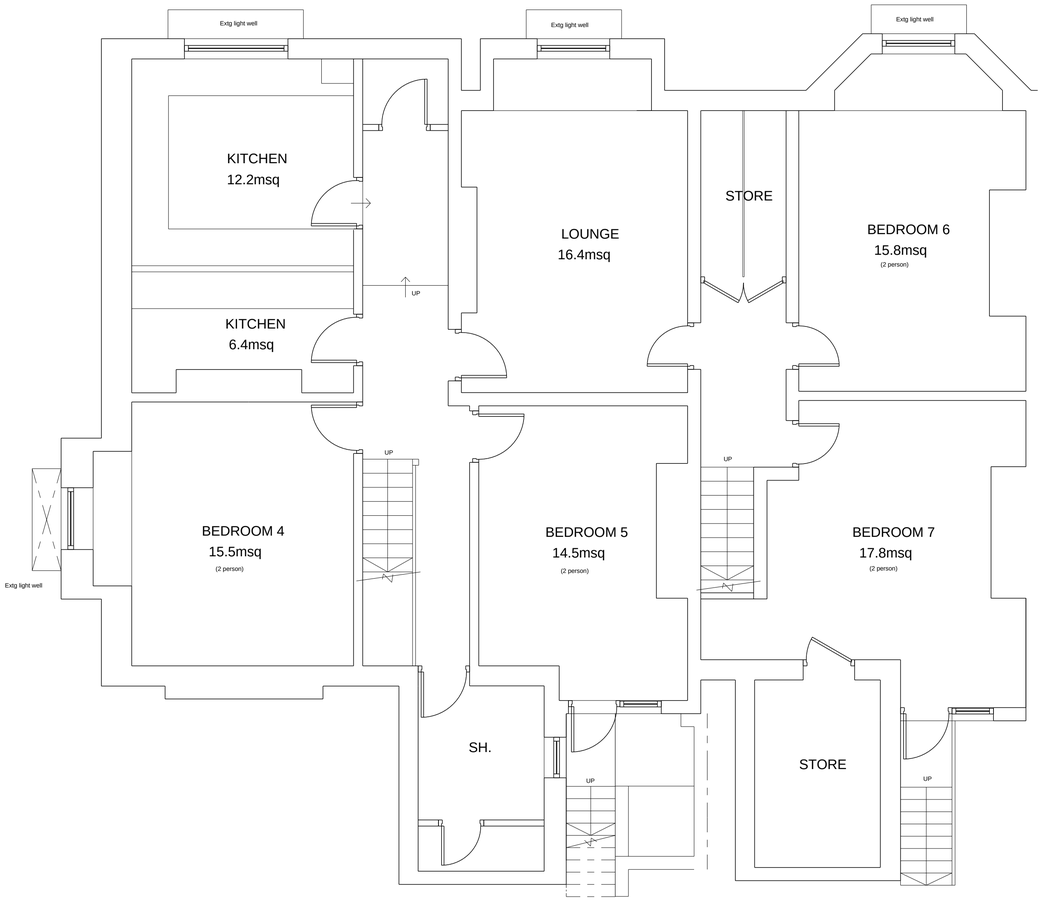

LOWER GROUND FLOOR

Notes

Do not scale from this drawing.

All dimensions must be checked on site by contractor prior to construction.

Bernard Taylor Partnership Ltd.
Architects
ELIZABETH HOUSE, 486 DIDSBURY ROAD, HEATON MERSEY,
STOCKPORT, CHESHIRE, SK4 3BS.
Tel: 0161-443 1221
Fax: 0161-442 1672
E-mail: Info@BernardTaylor.co.uk

Client

Amjad Ali

Job

Dickenson Road Hostel
Longsight
Manchester

Description

Ground / Lower Ground Floor
Plans as Existing

Drawn: DJ Date: 28-11-11 Scale: 1:50

Job No:	Drg No:	Rev.
2494	11	