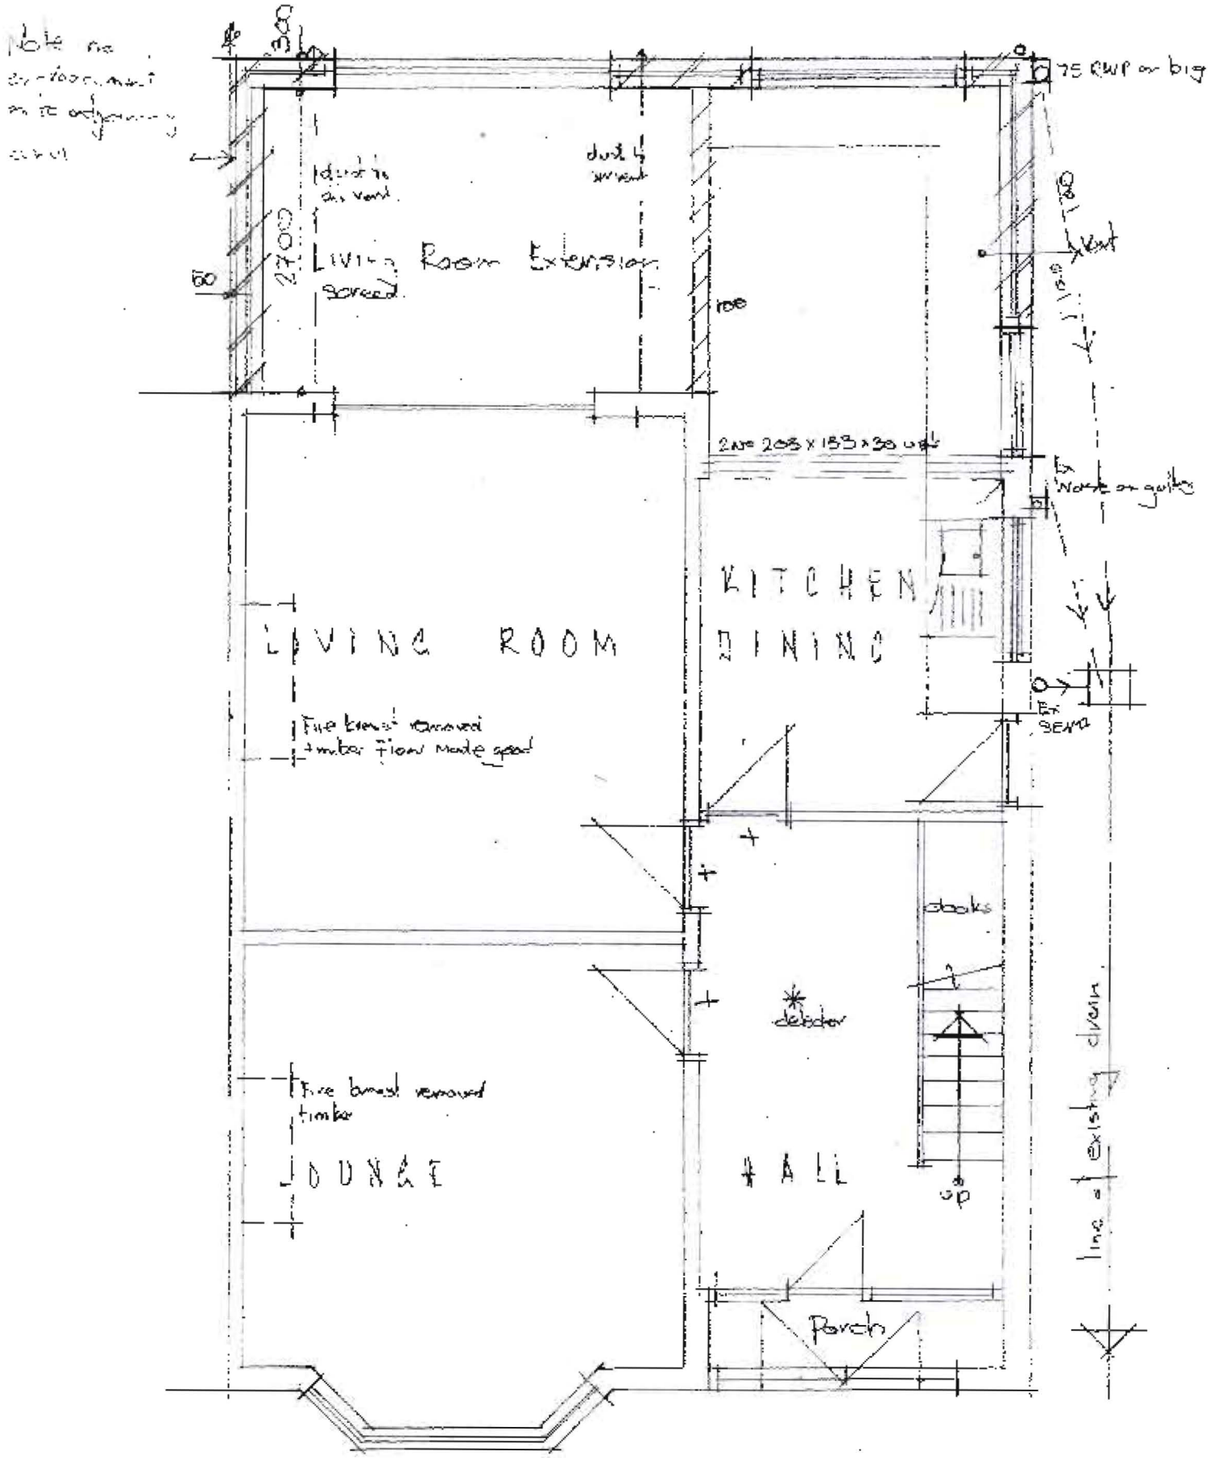

GROUND FLOOR PLAN

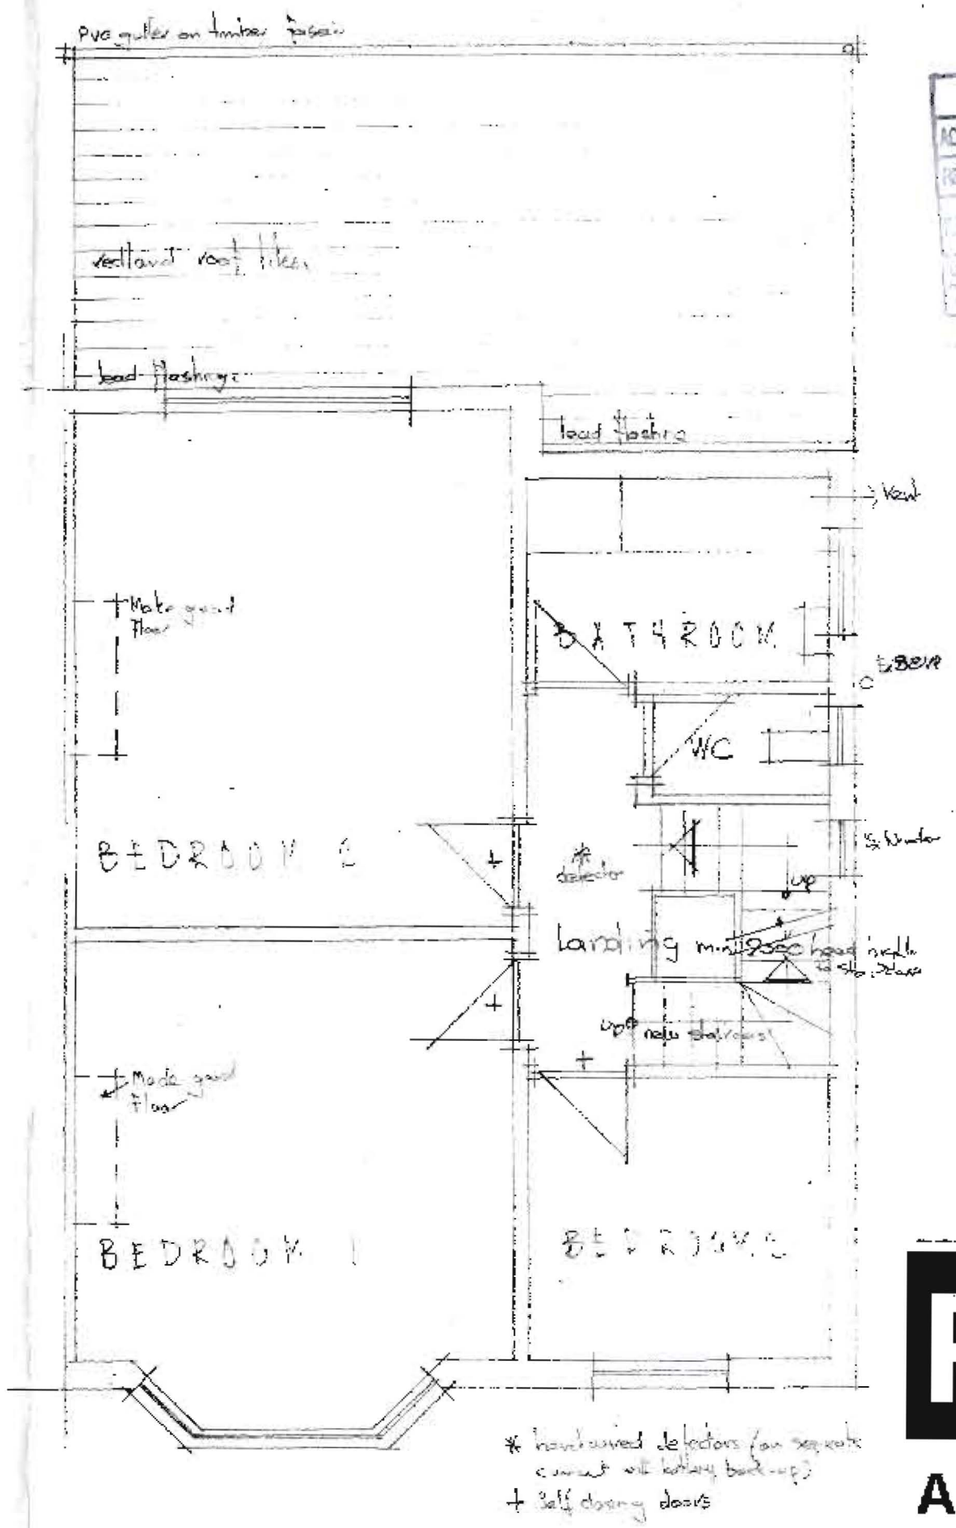

FIRST FLOOR PLAN

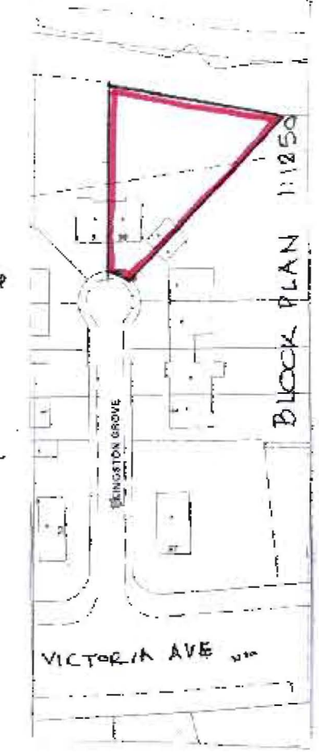

PLANNING
ACK'D
REPLIED
REC'D 29 MAY 2008

PDC ARCHITECTS

SCALE:	1:50	Drg. No.
DATE:	03:07	675.03

PROJECT DESIGN CONSULTANTS
BARCLAY HOUSE, 35 WHITWORTH ST. WEST
MANCHESTER, M1 5NG
Telephone +44 (0) 161 228 2370
Facsimile +44 (0) 161 235 2645