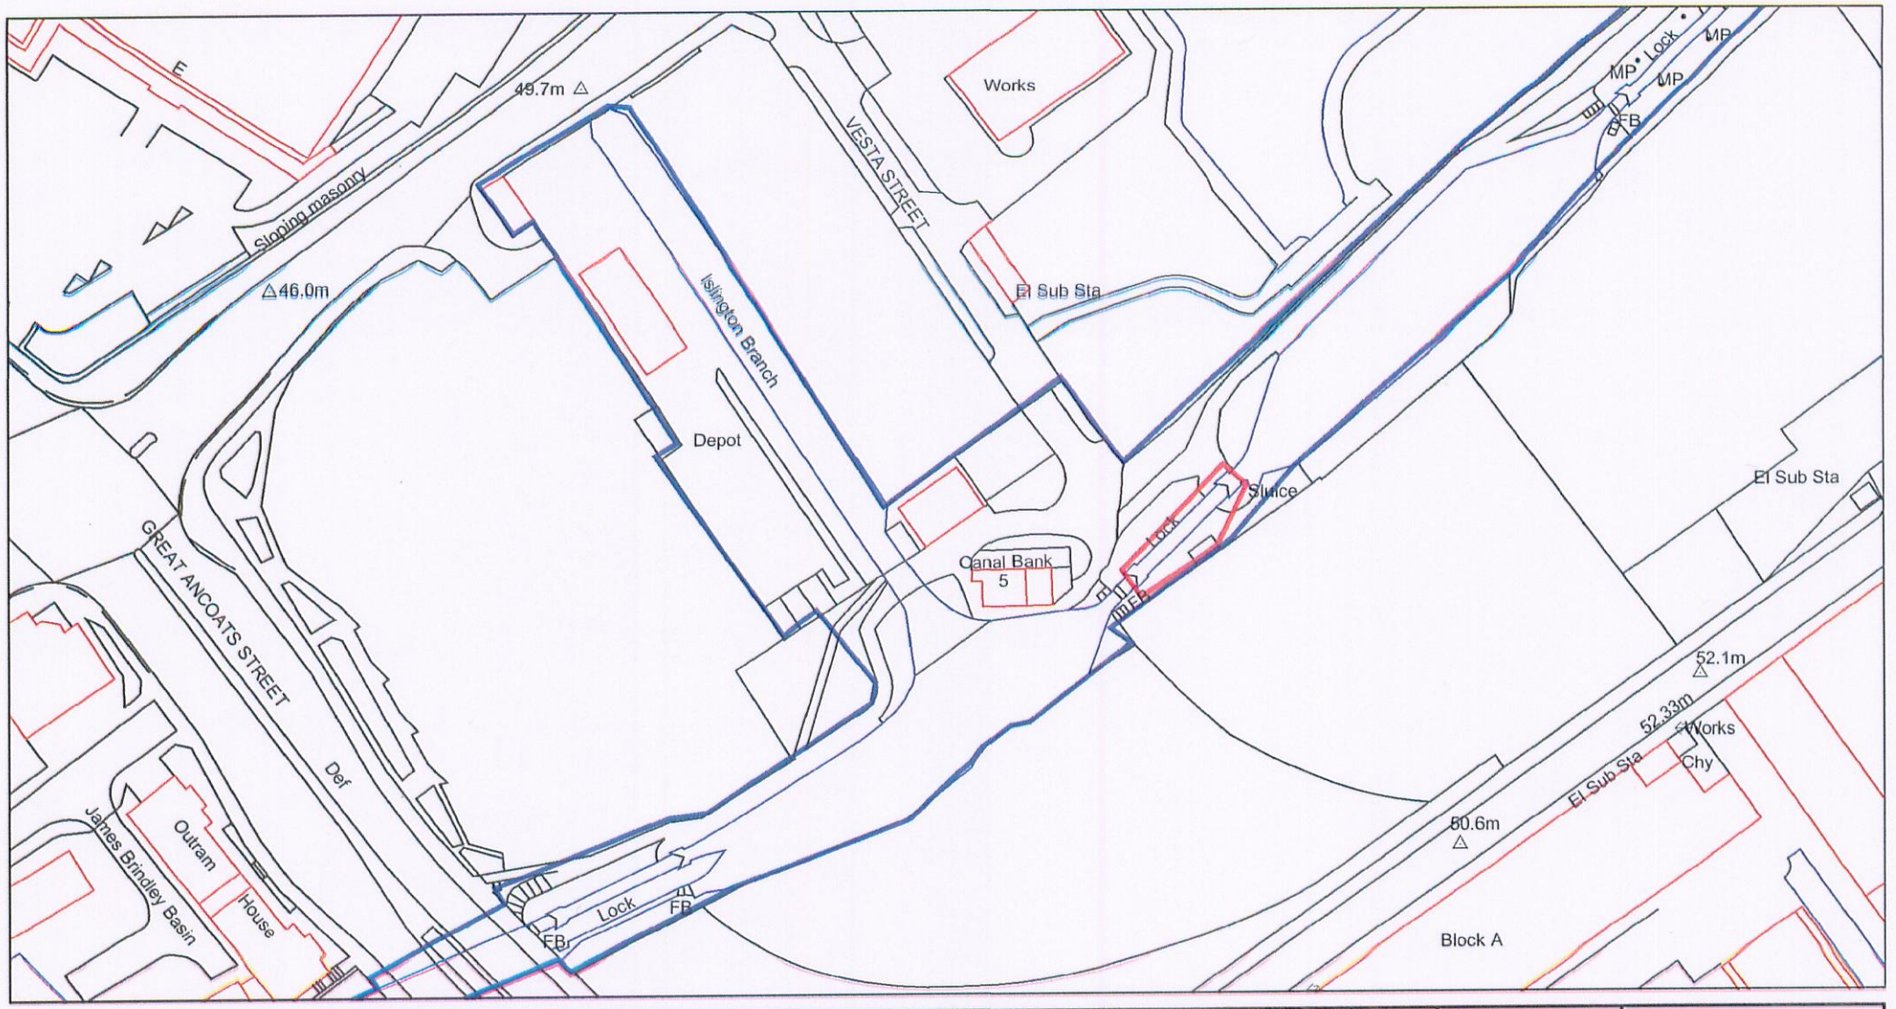

title

Site Plan - Lock 2 Ashton Canal

scale 1:1,250

date 27/10/2008

British Waterways

This map is based upon Ordnance Survey material with the permission of Ordnance Survey on behalf of the Controller of Her Majesty's Stationery Office © Crown copyright. Unauthorised reproduction infringes Crown copyright and may lead to prosecution or civil proceedings. British Waterways 100019843, 2008.

PLANNING
ACK'D
REPLIED
RECD 30 OCT 2008
M
M
M
FOIL ACTION
INIT REC'D
DAT