A1

0 1 5 10m

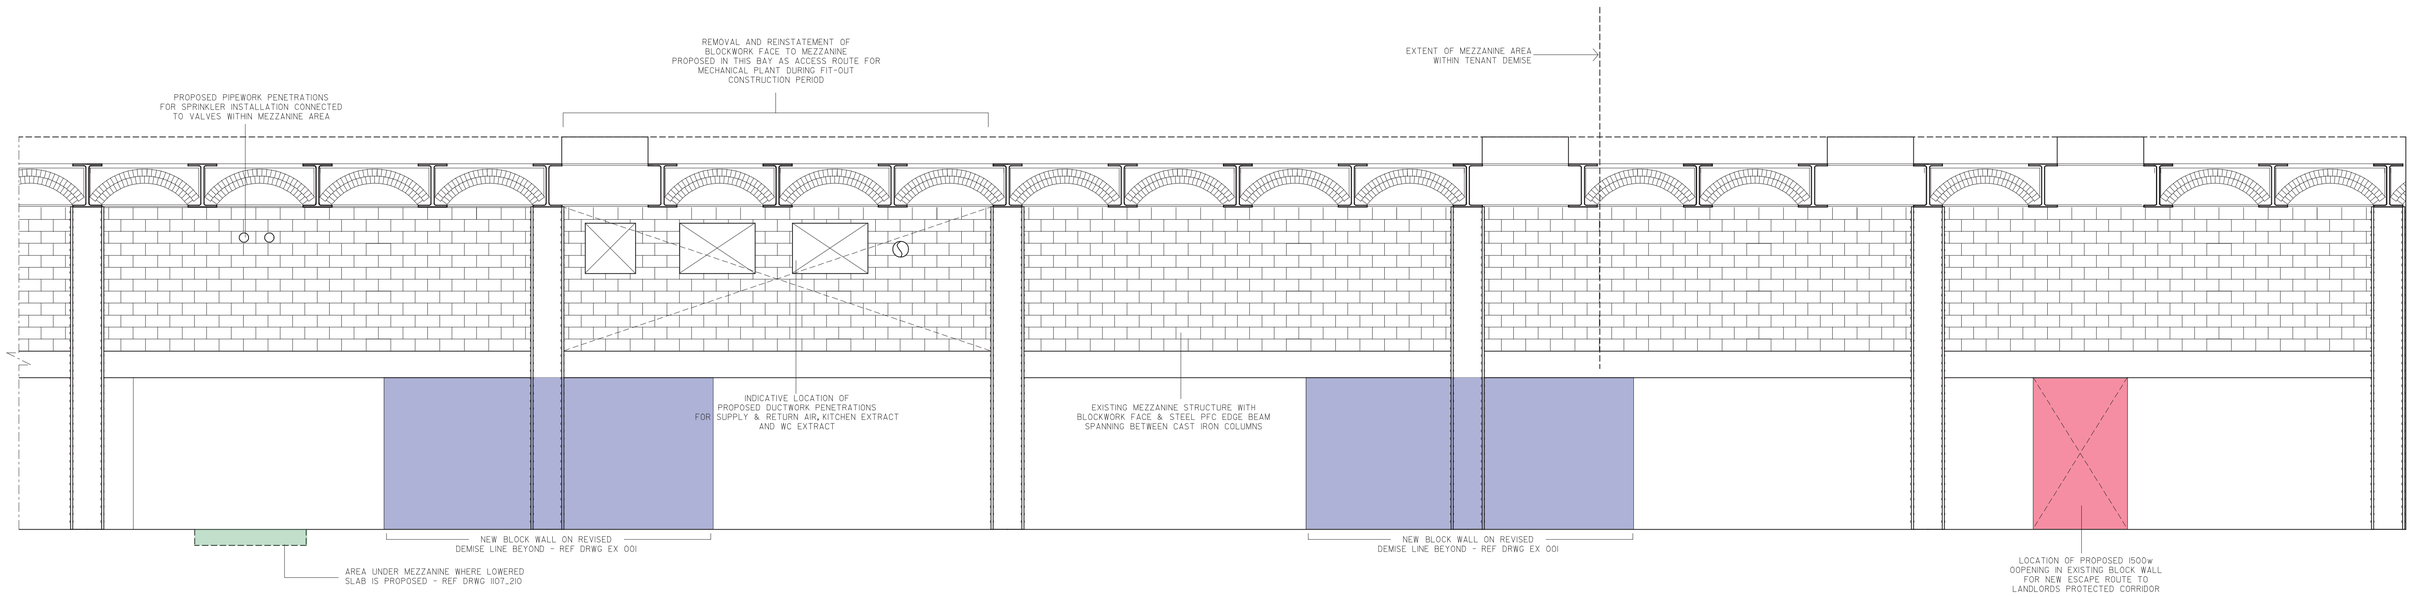

NOTES

REVISIONS

STATUS

PRELIMINARY	
PLANNING	
LICENSING	■
PRICING	
CONSTRUCTION	
AS BUILT	

JOB NUMBER 1107

PROJECT GREAT NORTHERN MANCHESTER

SHEET NAME EXISTING ELEVATION OF PLANT MEZZANINE SHOWING PROPOSED ALTERATIONS

SHEET NUMBER EX 003

REVISION /

SCALE 1:50 @ A1

All Star Lanes