
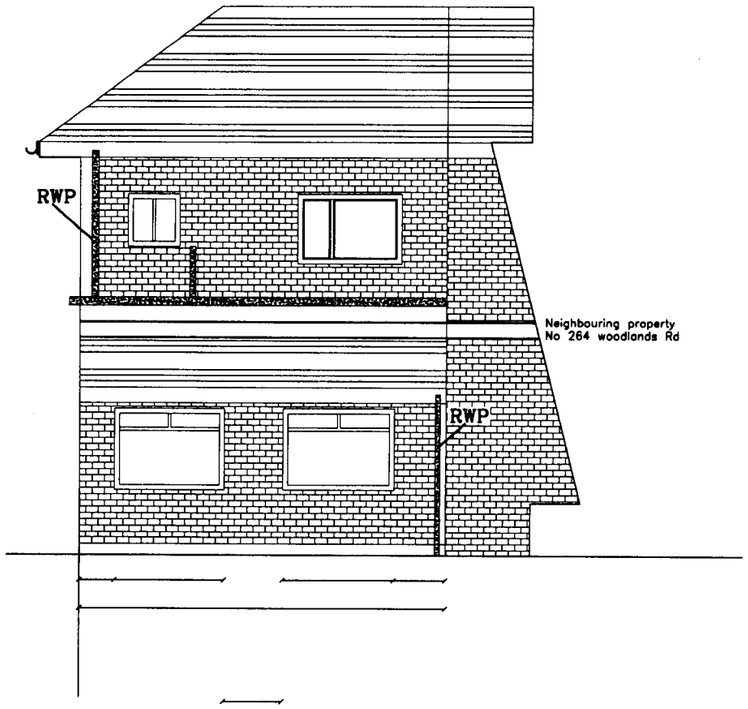


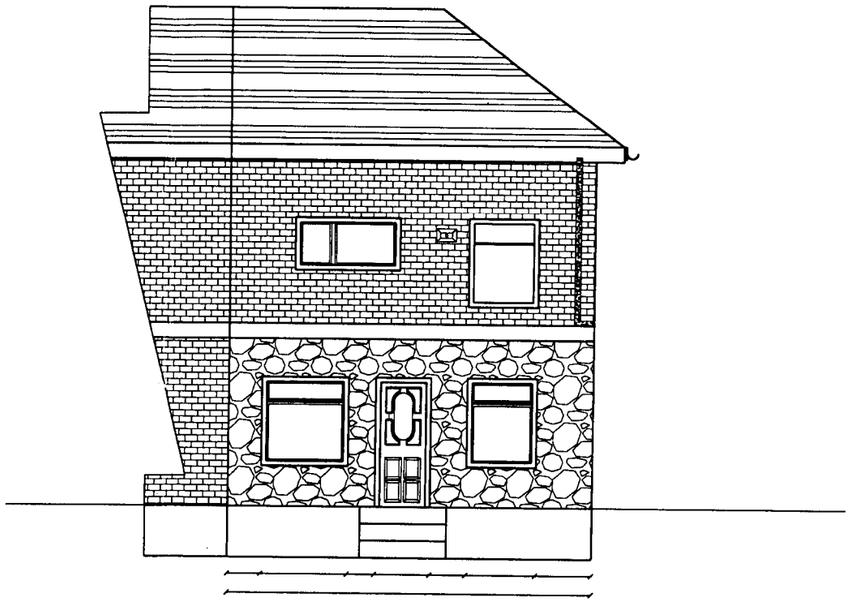

EXISTING REAR ELEVATION ' C `

EXISTING FRONT ELEVATION ' A `

RECD
M
M
M
EDUCATION

Issue Date:

Revisions:

No.	Date	Description

Home Sweet Home
Architectural Design Service
428 Cheetham Hill Road
Cheetham Manchester M8 9LE
0161 795 6385

Title :-

Existing Front & Rear Elevation

Project for :-

Mr. Sh Haseen Ud Din

Local Authority Ref :-

ENF / 08035 / 07

Project Title :-

Proposed Ground Floor Extension's
At 254 Woodlands Road Cheetham
Manchester M8 OGB

Date January 2008
Scale 1 : 50 Dwg No. 02 /089