
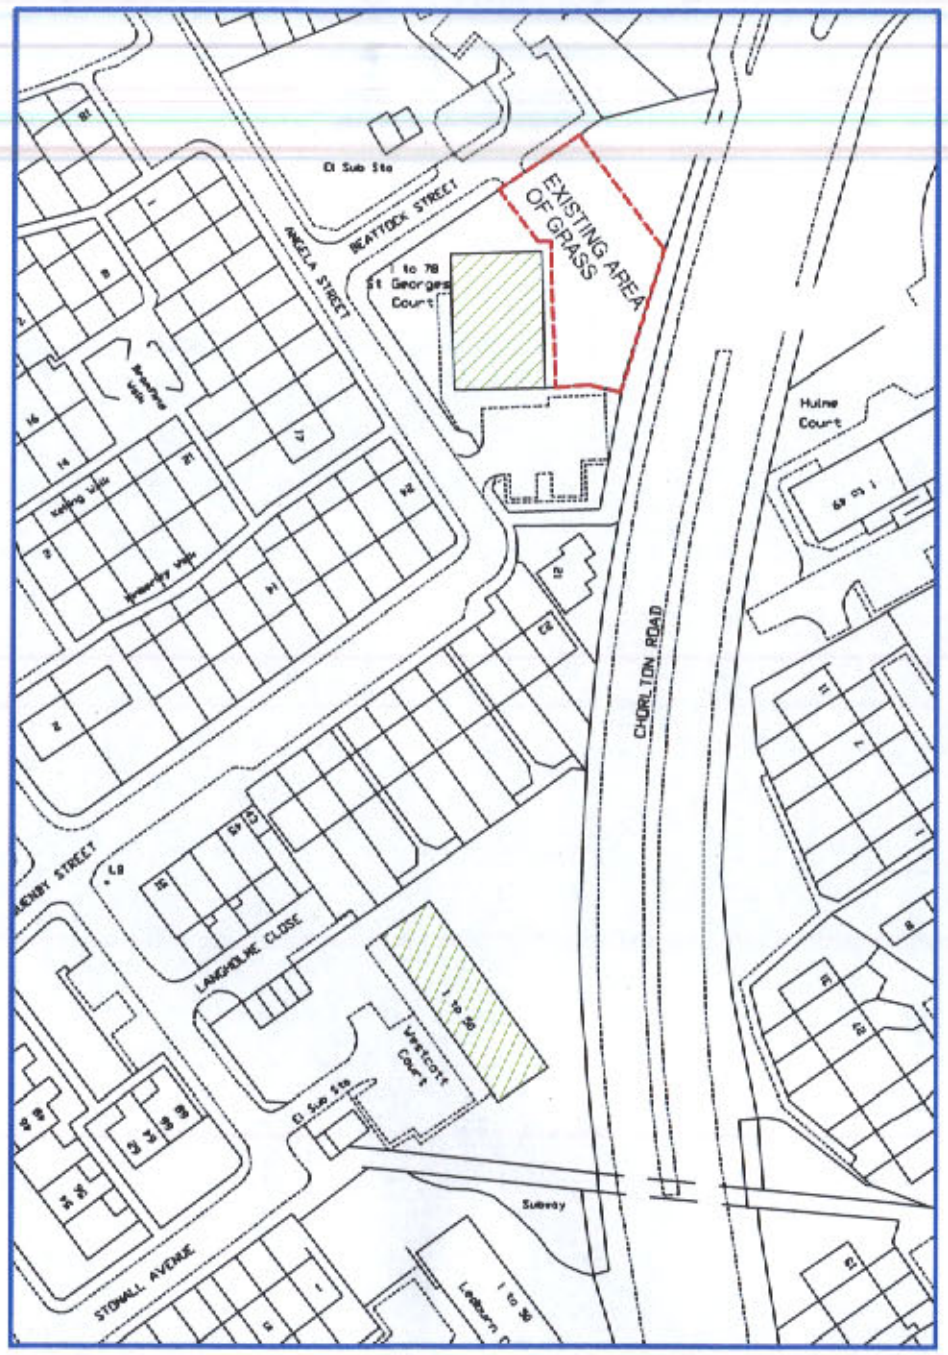


PLAN AT 1:1250

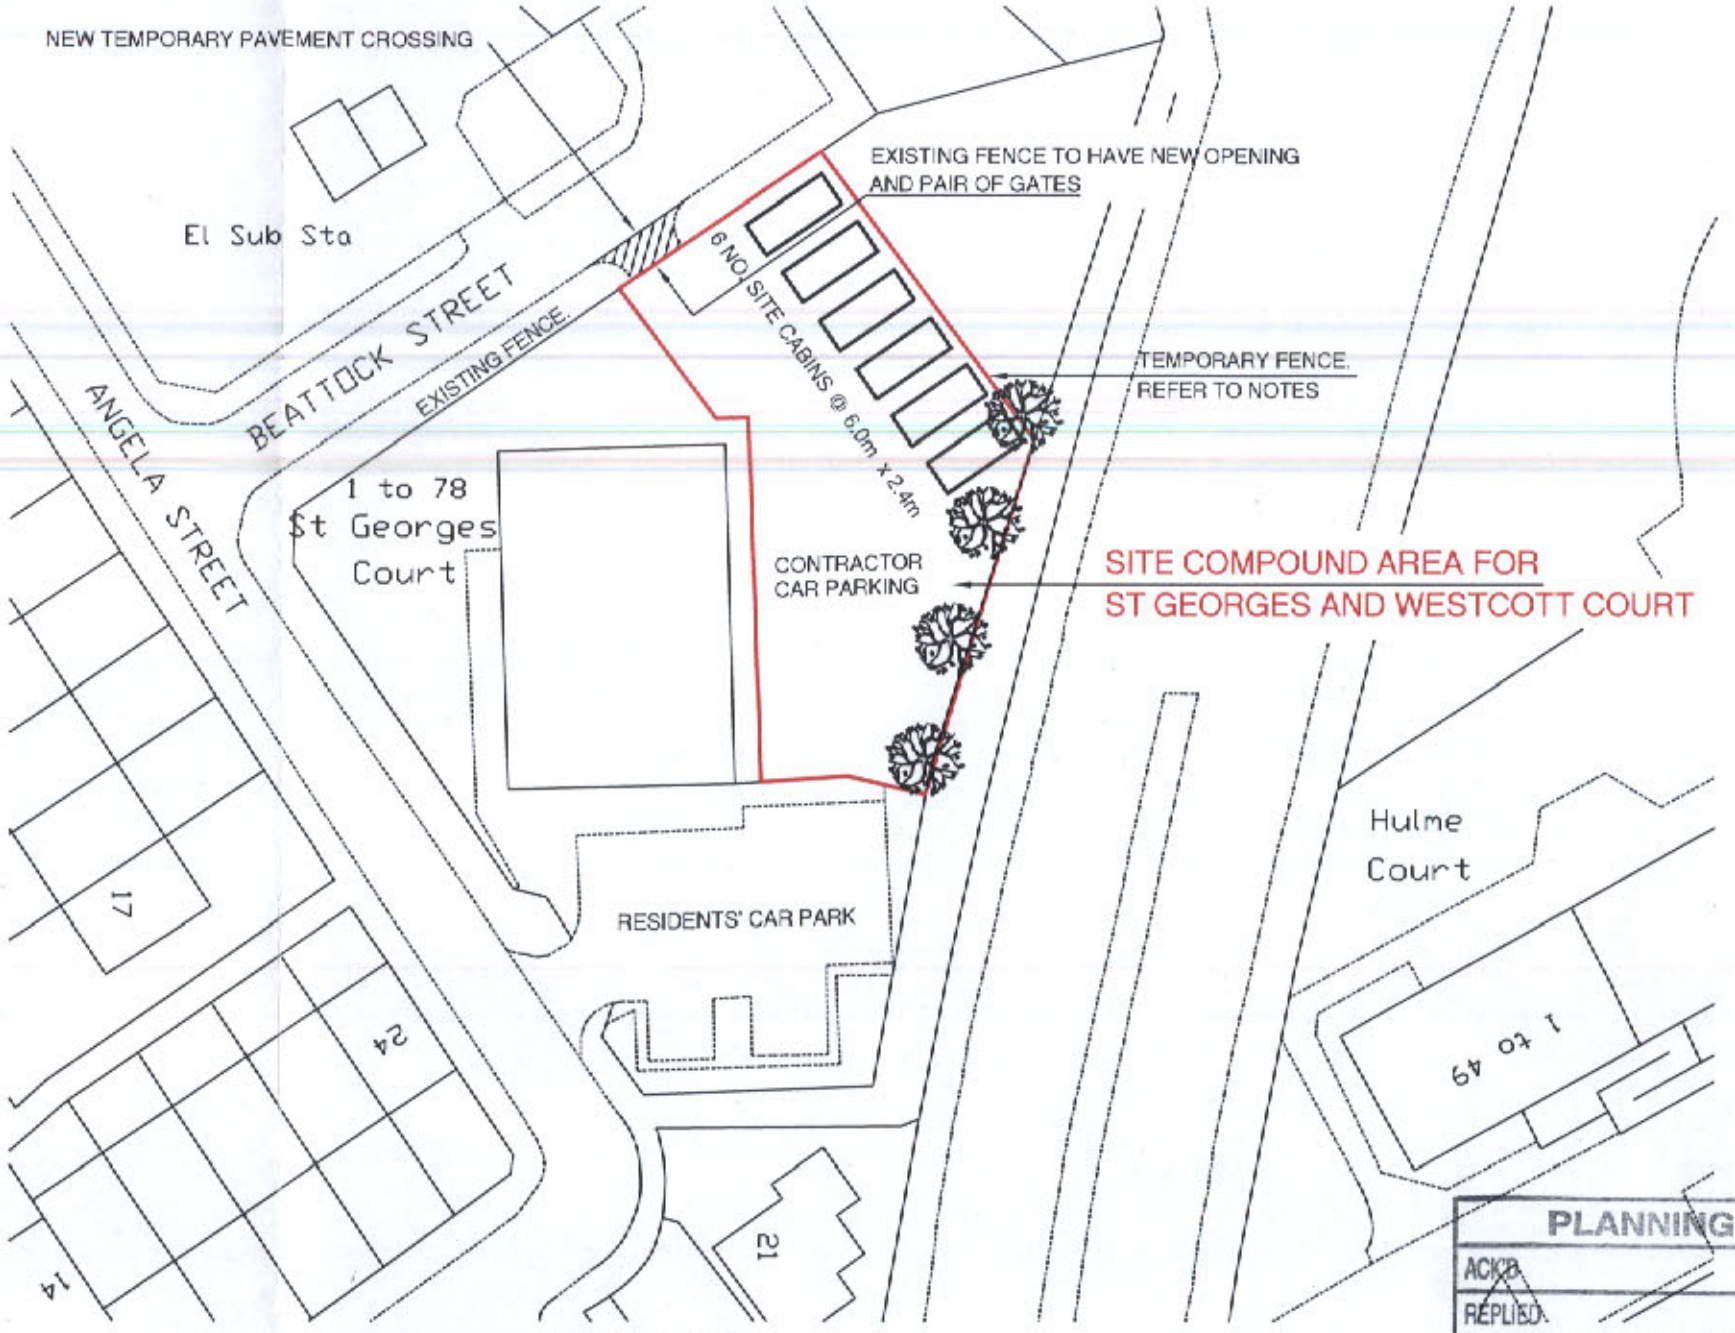

PLAN AT 1:500

GENERAL NOTES:

Site compound to be formed in the rear grassed area to St Georges Court with new temporary access via Beatock Street.
To be used for 12 months from October 2008.
All surfaces to be reinstated on completion.
No trees to be removed.
Compound parking restricted to 10 cars or small vans.
For details of temporary fencing refer to separate specification.

PLANNING
ACKD
REPLIED
RECD 19 MAR 2008
M
M
M

"Reproduced from the Ordnance Survey mapping with the permission of the Controller of Her Majesty's Stationary Office © Crown Copyright. Unauthorised reproduction infringes Crown Copyright and may lead to prosecution or civil proceedings".
Manchester City Council Licence No. LA076236

REV	DESCRIPTION	DATE	BY

JOB TITLE: CITY SOUTH STOCK TRANSFER MODERNISATION PROGRAMME

DRAWING TITLE: OVER-CLADDING OF ST GEORGES & WESTCOTT COURT SITE AND COMPOUND LOCATION PLAN

CHECKED	SCALE	COMPUTER FILE	DRAWN
	1:500 & 1:1250		J.E.P.

REVISION	SIZE	DATE	JOB NO.	DRAWING NO.
	A3	FEB '08	CS33956	BLOCK/PL03

MANCHESTER CITY COUNCIL
Housing Technical Services Group 2
Room 8031
Town Hall
Manchester
M60 2JT