
Notes

Drawings for planning approval only


presumed roof height

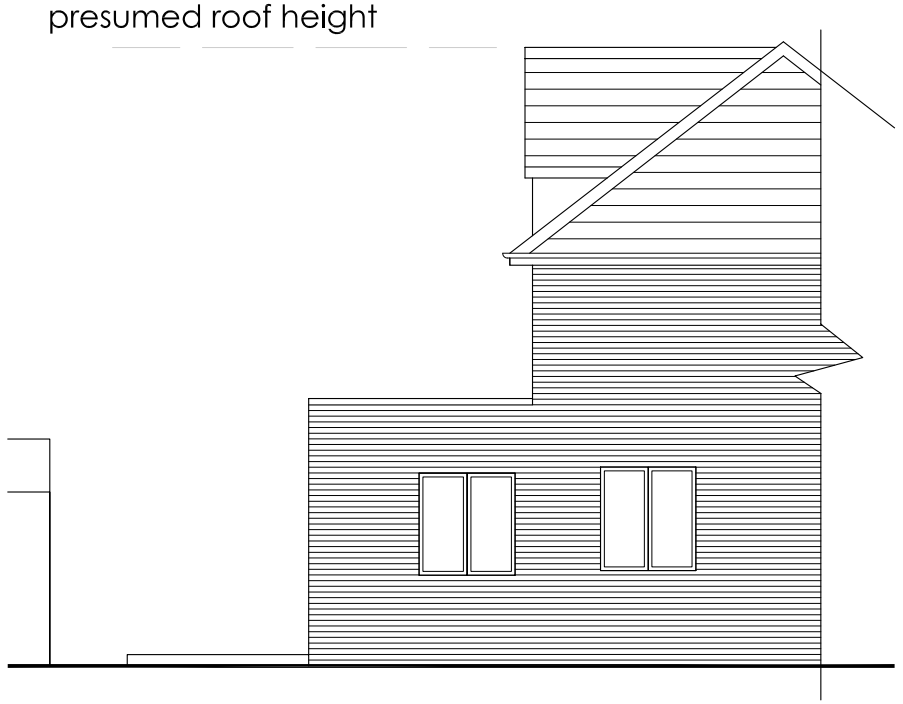

Existing East elevation




Existing South elevation

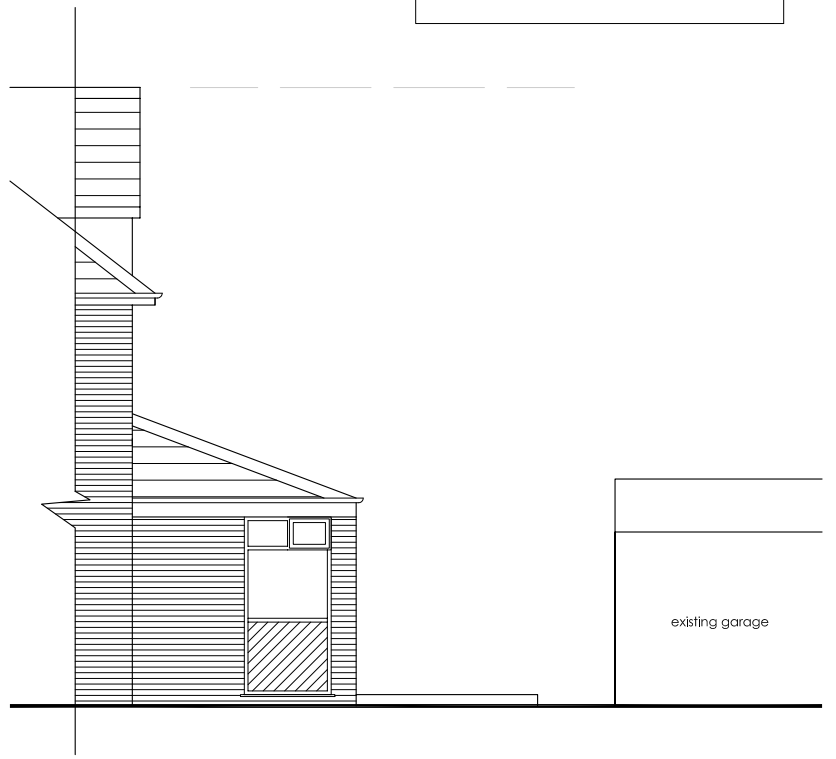

Existing West elevation



Existing Rear Elevation

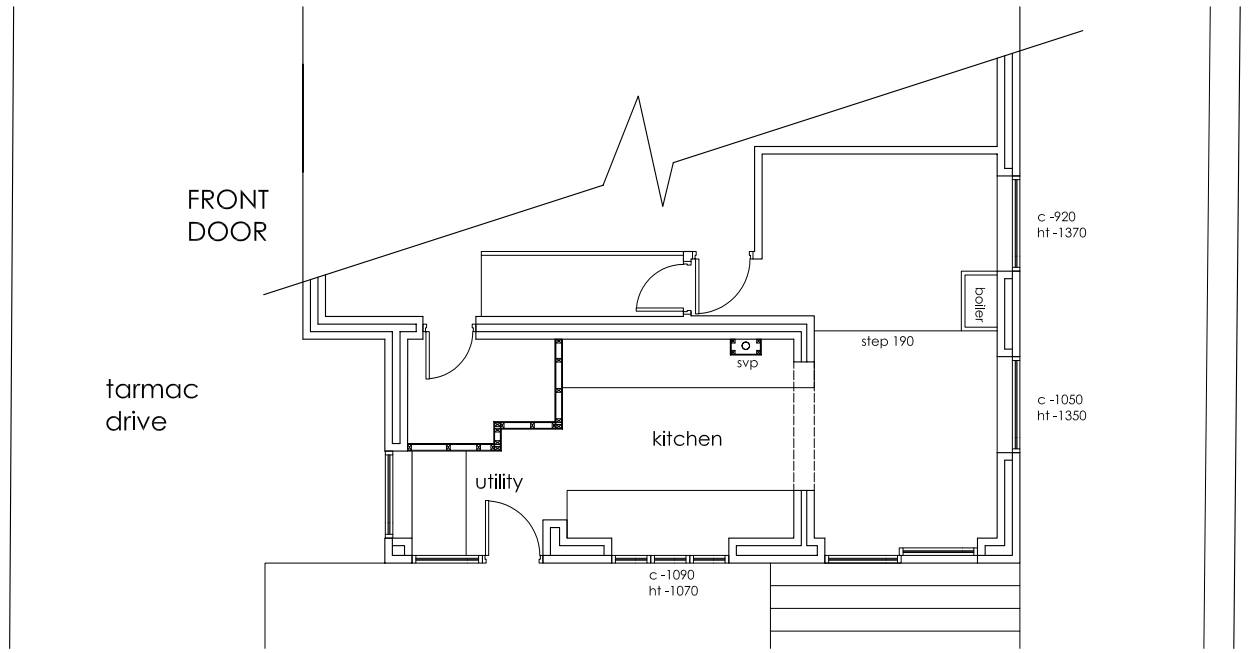

Existing Floor Plan

Rev	Description	Date	By
/	/	/	/

25 Albion Grove, Sale. Manchester. M33 7TJ

T: 07737 299 113 E: tomkelly860@btinternet.com

MR SUNIL MEHTA

22 WESTHOLME ROAD, DIDSBURY. M20 3QN

EXISTING PLAN AND ELEVATIONS

Drawing Number	Rev	Scale:	@	Date:
522 - P02	/	1:100	A3	16-04-09
		Drawn by: TK		Checked By: TK

Pr	Preliminary		C	Contract
F	Feasability		Cn	Construction
P	Planning	■	As	As Built
T	Tender		Other	-

0 1m 2m

Scale 1:100

K:\522-Sunil\drawings\proposed.dwg