
REVISED PLANS

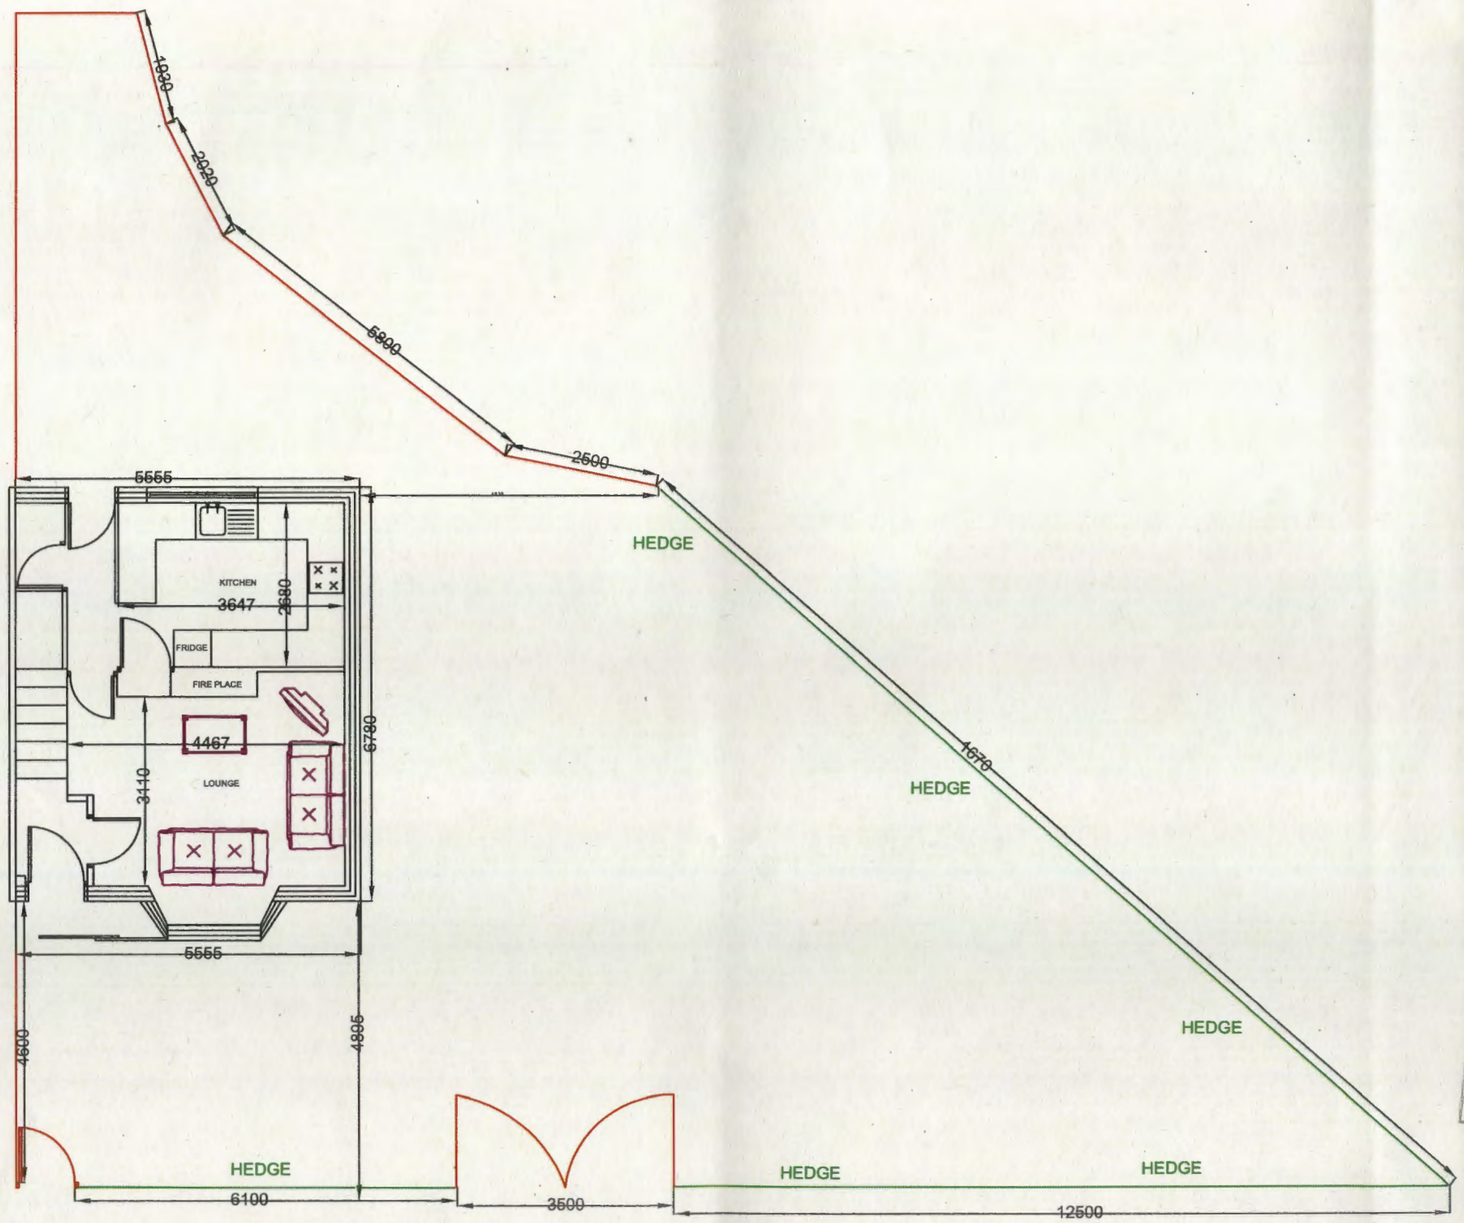


EXISTING PLAN

PLANNING AND BUILDING CONTROL
09 AUG 2013

Equipment and Adaptation Service **4th Floor,** **Victoria mill** **Lower Vickers St** **Manchester** **M40 7LH**	Mrs Deborah Gibson 29 Longwood Rd Crossacres Manchester M22 5FW 0161 436 3368	Drawn By: PY Scale: 1:100	Date: 26-02-2013 Paper Size: A3

MEAP Manchester Equipment & Adaptations Partnership

REVISED PLANS

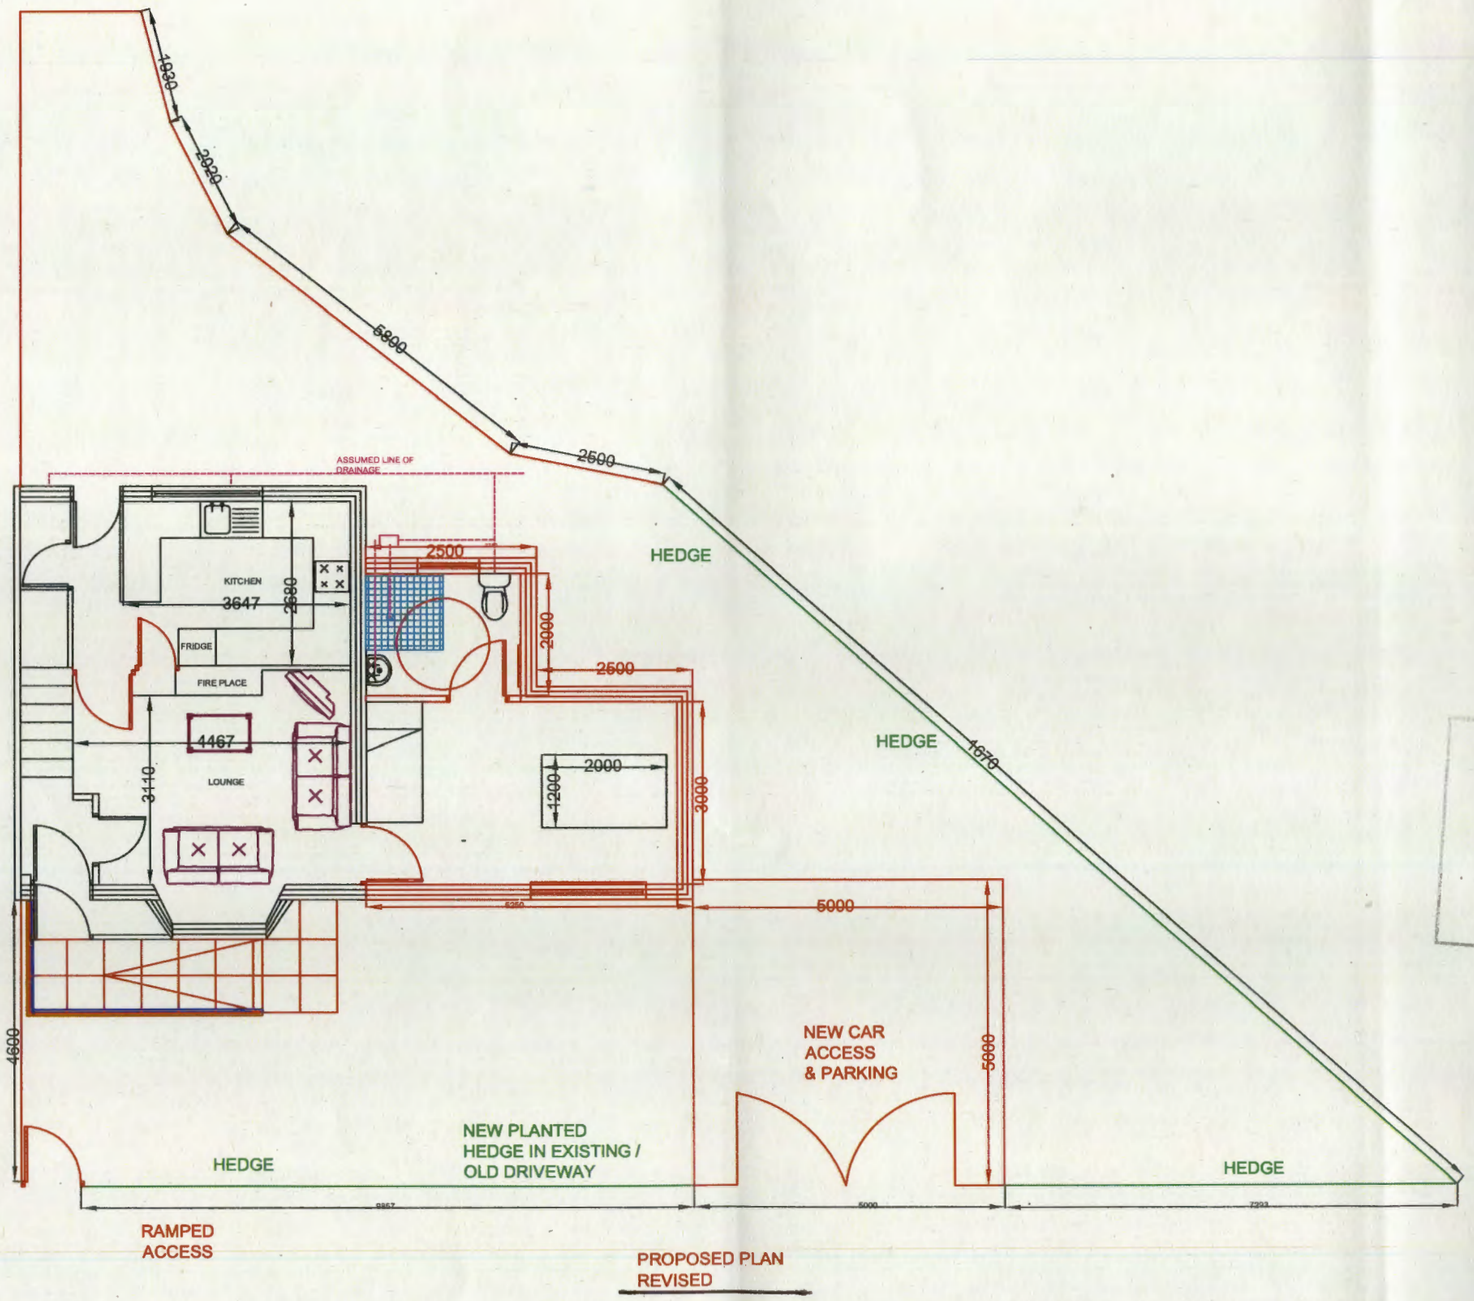


PROPOSED PLAN REVISED

PLANNING AND BUILDING CONTROL
09 AUG 2013


Equipment and Adaptation Service **4th Floor,** **Victoria mill** **Lower Vickers St** **Manchester** **M40 7LH**	Mrs Deborah Gibson 29 Longwood Rd Crossacres Manchester M22 5FW 0161 436 3368	Drawn By: PY Scale: 1:100	Date: 26-02-2013 Paper Size: A3

MEAP Manchester Equipment & Adaptations Partnership


REVISED PLANS

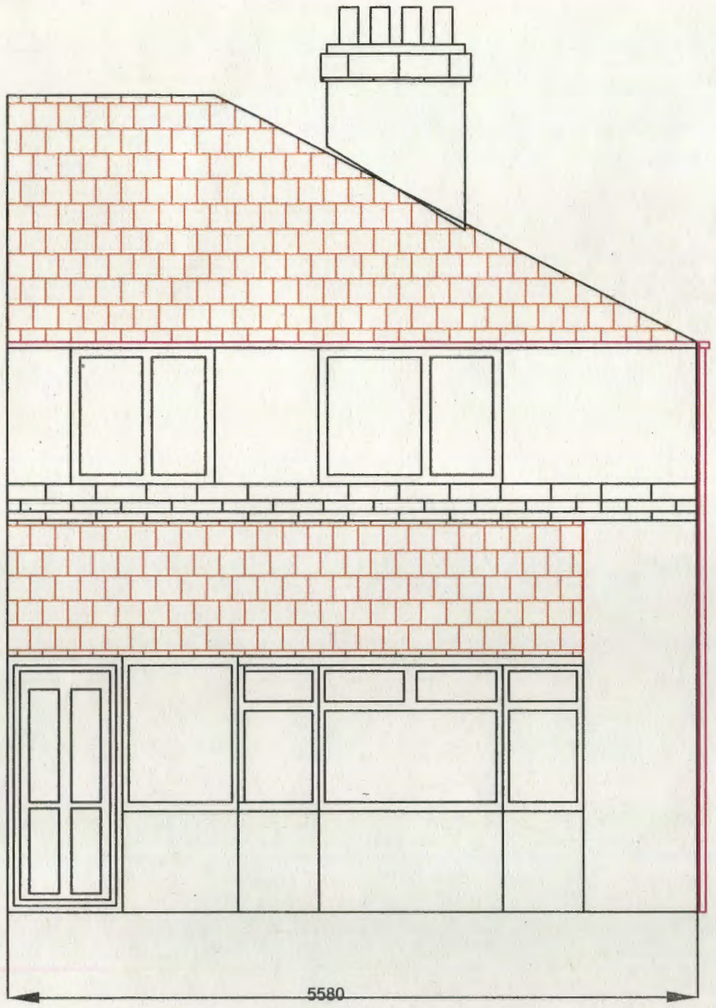

EXISTING FRONT ELEVATION

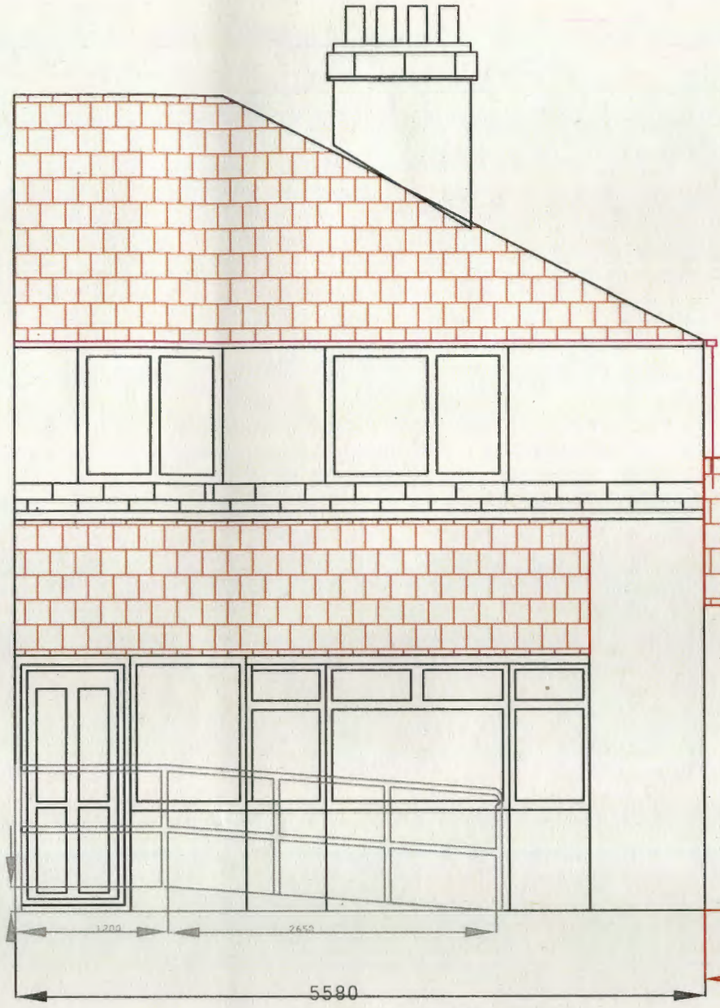

PROPOSED FRONT ELEVATION
REVISED

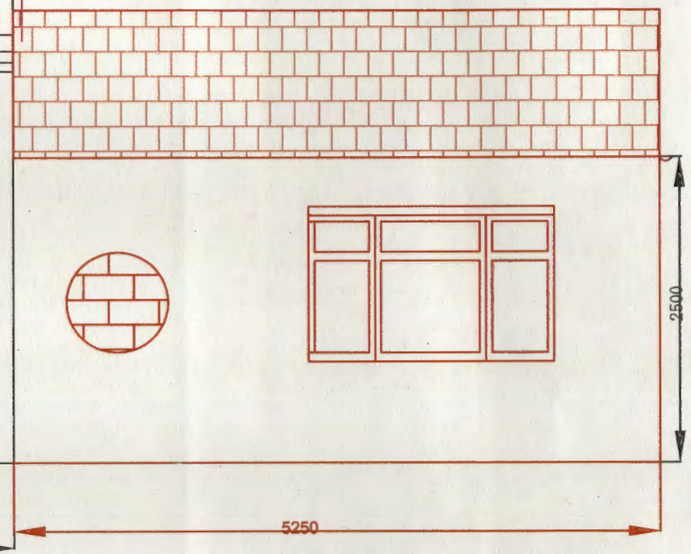


PLANNING AND
BUILDING CONTROL
09 AUG 2013


Equipment and Adaptation Service **4th Floor,** **Victoria mill** **Lower Vickers St** **Manchester** **M40 7LH**	Mrs Deborah Gibson 29 Longwood Rd Crossacres Manchester M22 5FW 0161 436 3368	Drawn By: PY	Date: 26-02-2013
		Scale: 1:50	Paper Size: A3


MEAP Manchester Equipment & Adaptations Partnership

REVISED PLANS

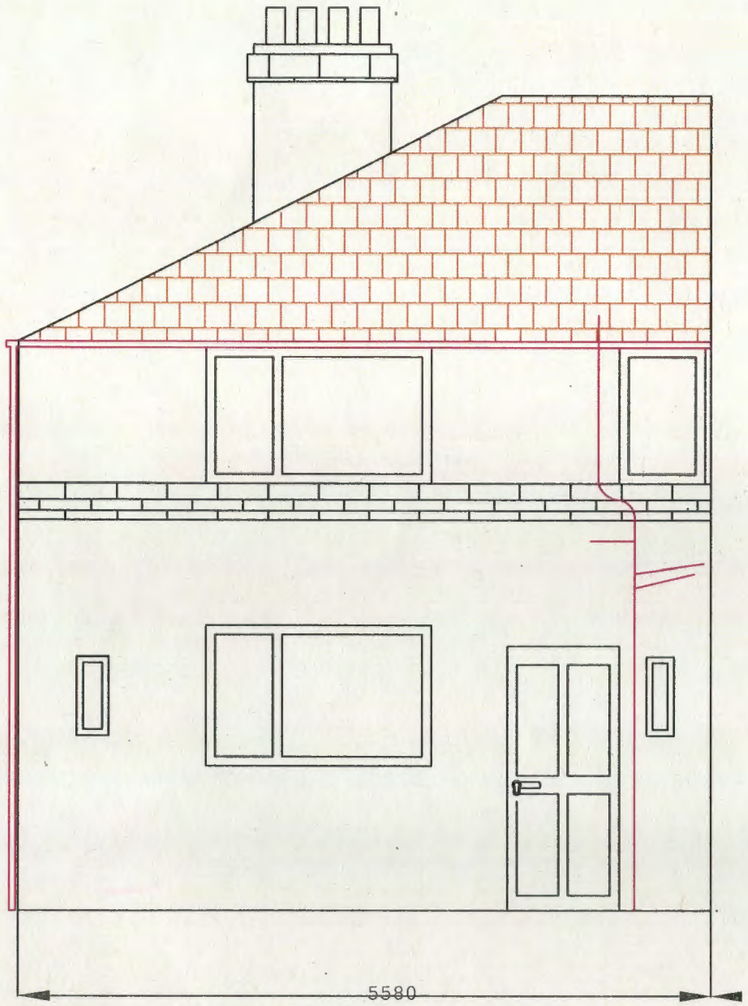

EXISTING REAR ELEVATION

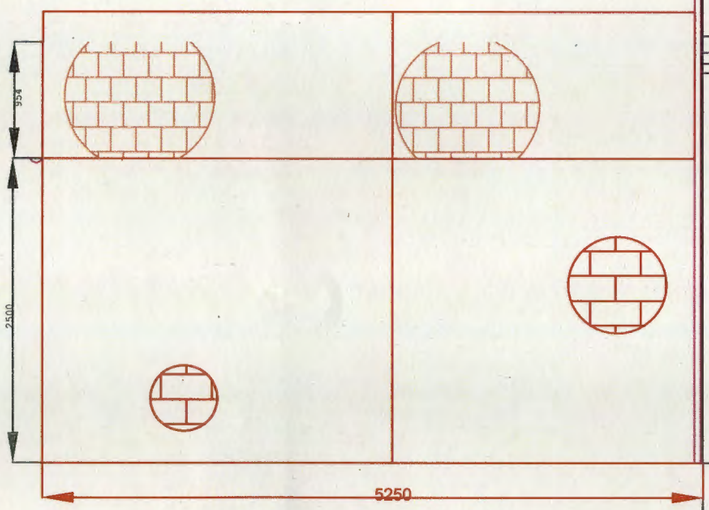

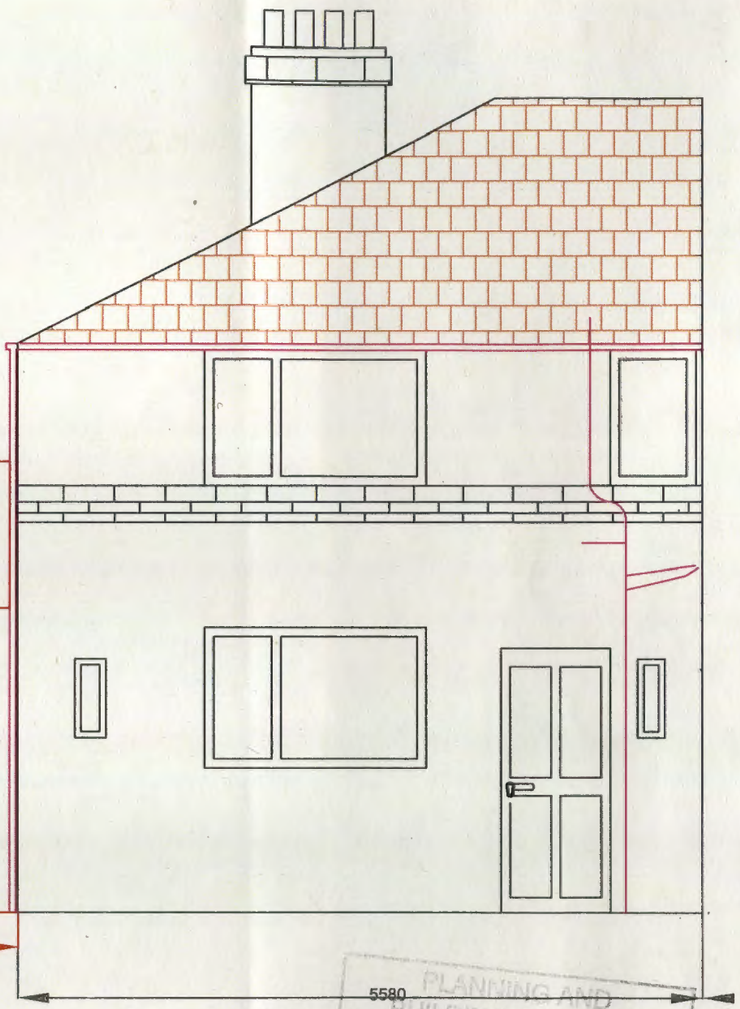


PROPOSED REAR ELEVATION

PLANNING AND BUILDING CONTROL
09. AUG 2013


Equipment and Adaptation Service **4th Floor,** **Victoria mill** **Lower Vickers St** **Manchester** **M40 7LH**	Mrs Deborah Gibson 29 Longwood Rd Crossacres Manchester M22 5FW 0161 436 3368	Drawn By: PY	Date: 26-02-2013
		Scale: 1:50	Paper Size: A3

MEAP Manchester Equipment & Adaptations Partnership

REVISED PLANS

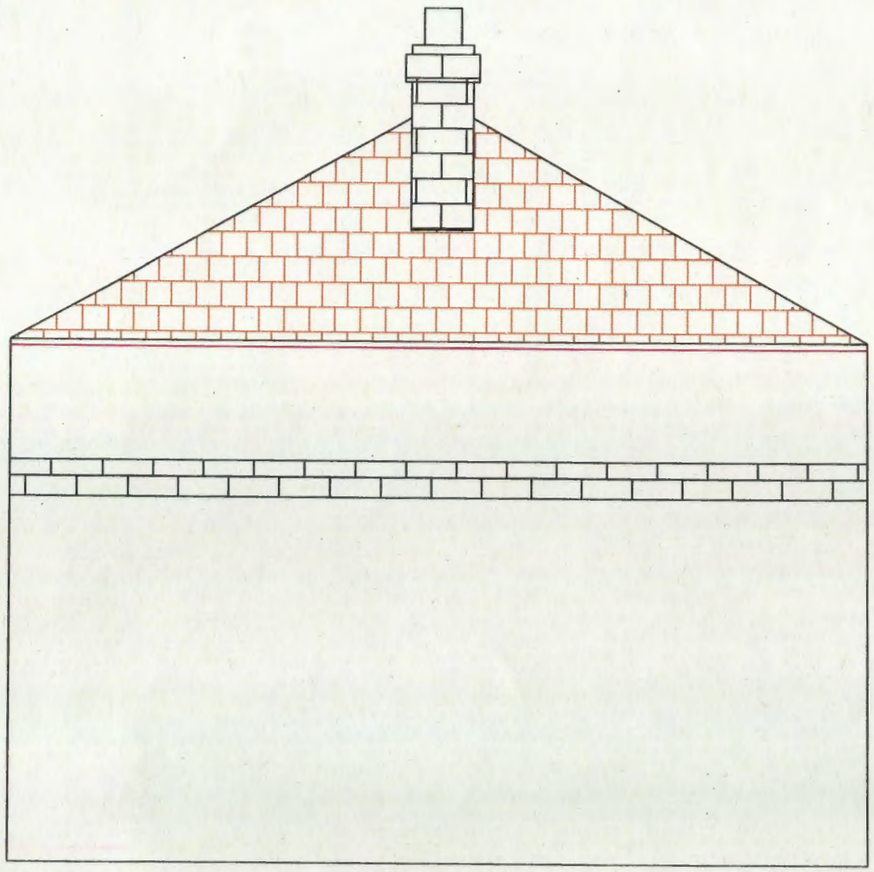

EXISTING VIEW FROM 27 LONGWOOD RD

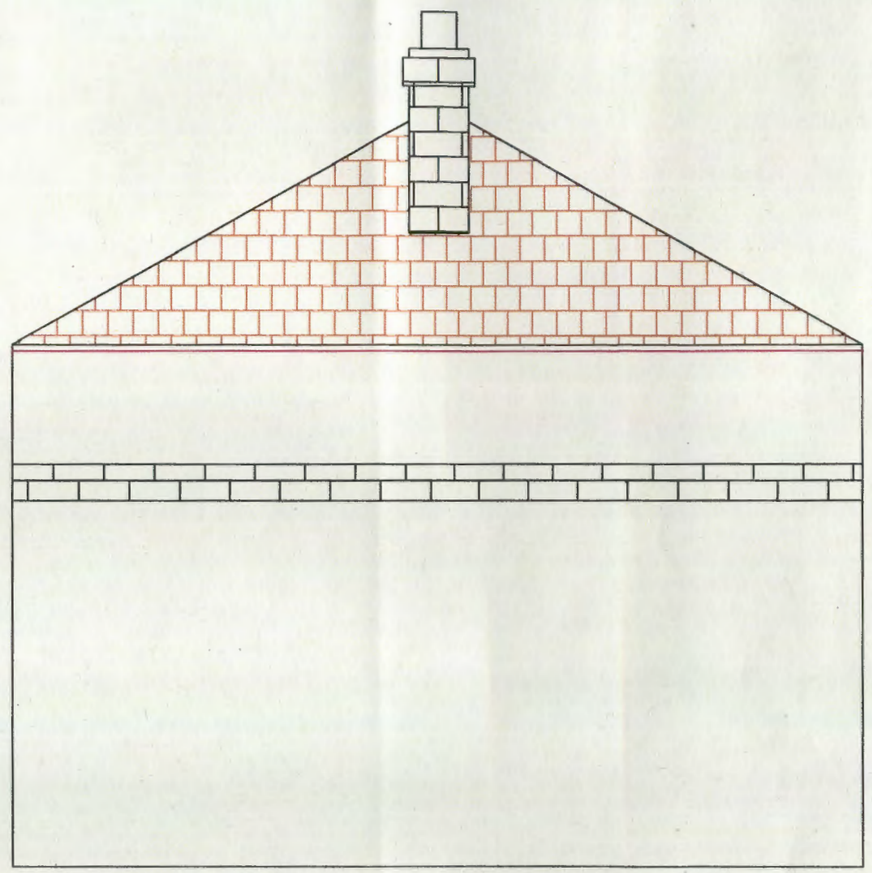

PROPOSED VIEW 27 LONGWOOD ROAD

PLANNING AND BUILDING CONTROL
09 AUG 2013


Equipment and Adaptation Service
4th Floor,
Victoria mill
Lower Vickers St
Manchester
M40 7LH

Mrs Deborah Gibson
29 Longwood Rd
Crossacres
Manchester
M22 5FW
0161 436 3368


Drawn By:	Date:
PY	26-02-2013
Scale:	Paper Size:
1:50	A3

MEAP Manchester Equipment & Adaptations Partnership

REVISED PLANS

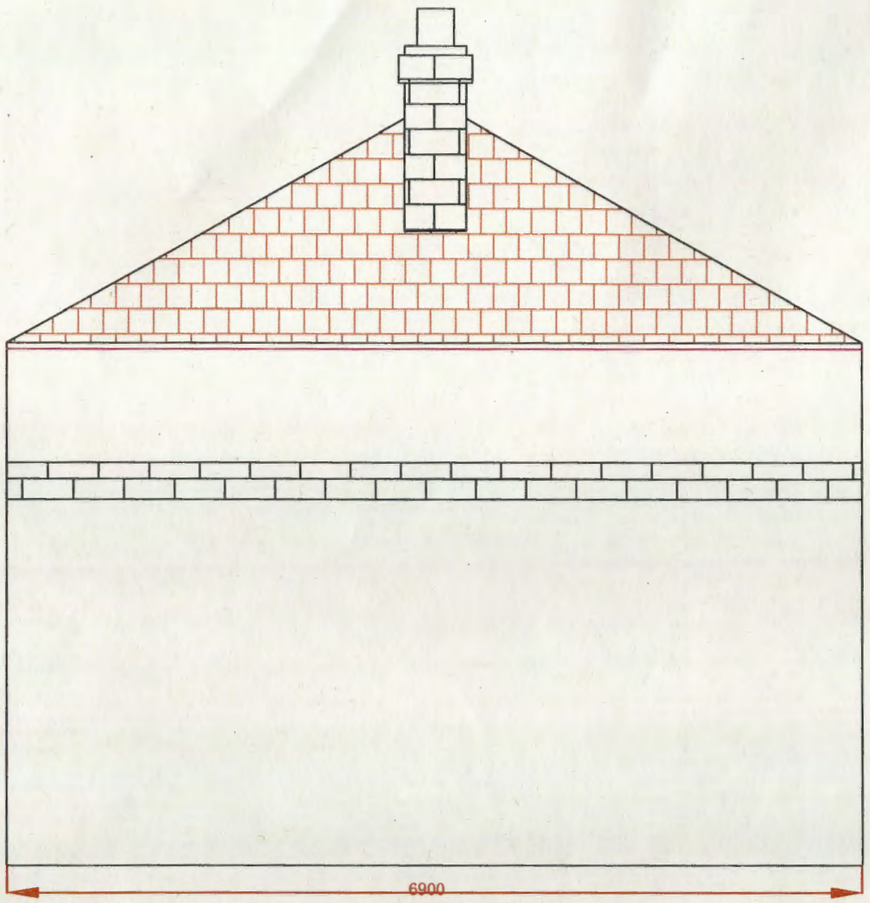

EXISTING VIEW FROM DEVERELL CRES
(SIDE ELEVATION)

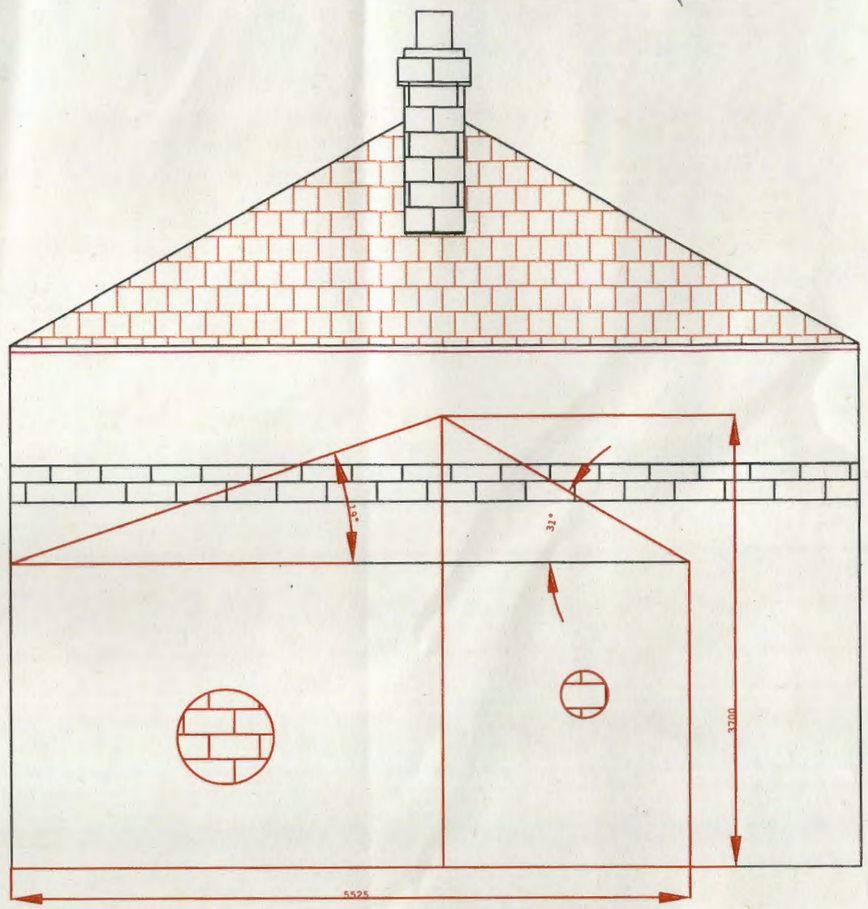

PROPOSED VIEW FROM DEVERELL CRES
(SIDE ELEVATION)

PLANNING AND
BUILDING CONTROL
09 AUG 2013

Equipment and Adaptation Service **4th Floor,** **Victoria mill** **Lower Vickers St** **Manchester** **M40 7LH**	Mrs Deborah Gibson 29 Longwood Rd Crossacres Manchester M22 5FW 0161 436 3368	Drawn By: PY Scale: 1:50	Date: 26-02-2013 Paper Size: A3

MEAP Manchester Equipment & Adaptations Partnership