

A1

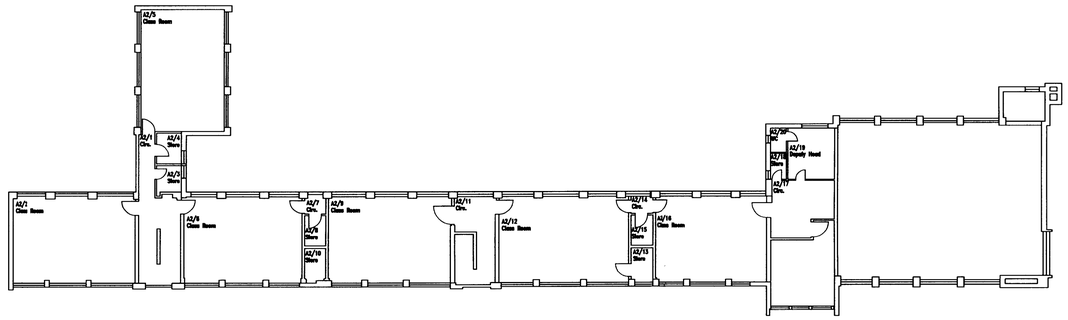


EXISTING SECOND FLOOR LAYOUT

SCALE 1:200

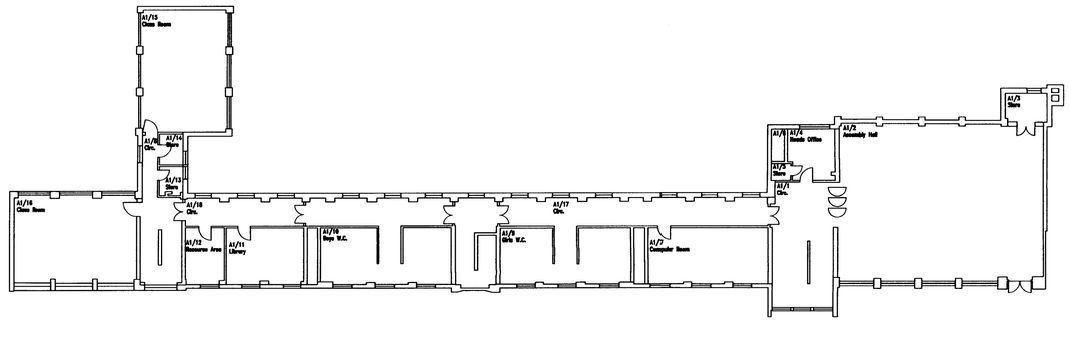

EXISTING FIRST FLOOR LAYOUT

SCALE 1:200

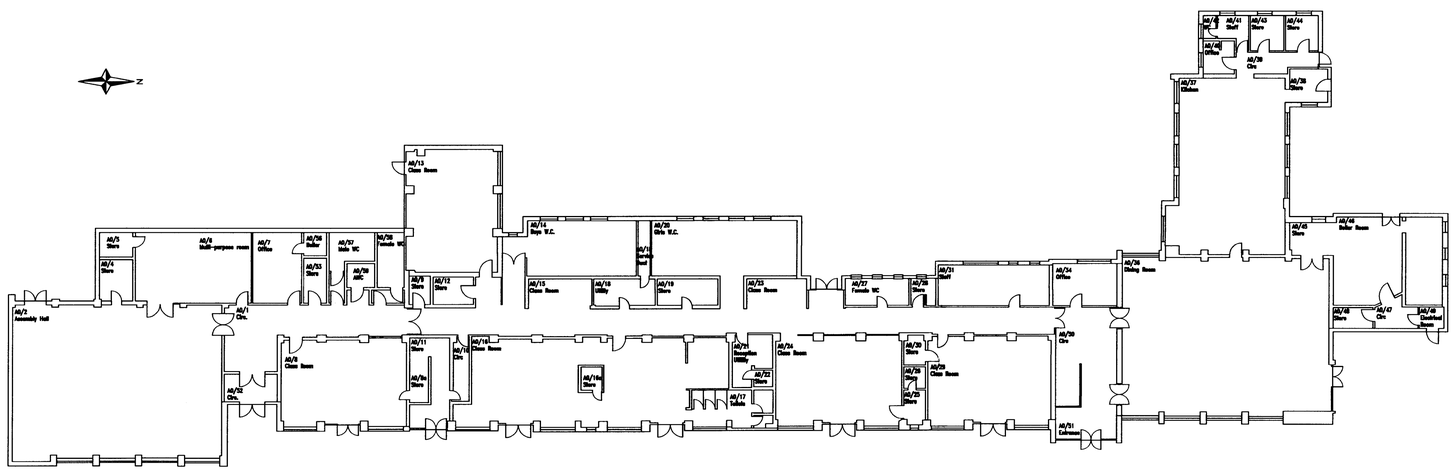

EXISTING GROUND FLOOR LAYOUT

SCALE 1:200

Rev	Description	Date	By	Checked

MINSTRAL DEVELOPMENTS LTD

CHARTERED BUILDING SURVEYORS & ACCESS CONSULTANTS

16 The Bryceway
West Derby
Liverpool
L12 3HJ

Tel: 0151 228 8850
Fax: 0151 228 8850

This drawing is copyright. DO NOT SCALE from this drawing.
The contractor and any subcontractor shall verify ALL dimensions on site prior to making shop drawings or commencing manufacture.

JOB TITLE	**Crab Lane Primary School**
DRAWING TITLE	**Existing Layout**

COMPUTER FILE	DATE	SCALE	DRAWN	CHECKED
MDL-1117	**APR 08**	**1 : 200**	**MJ**	**MJ**

JOB NUMBER	DRAWING NO.	REVISION
ED 35453	**01**	**-**

