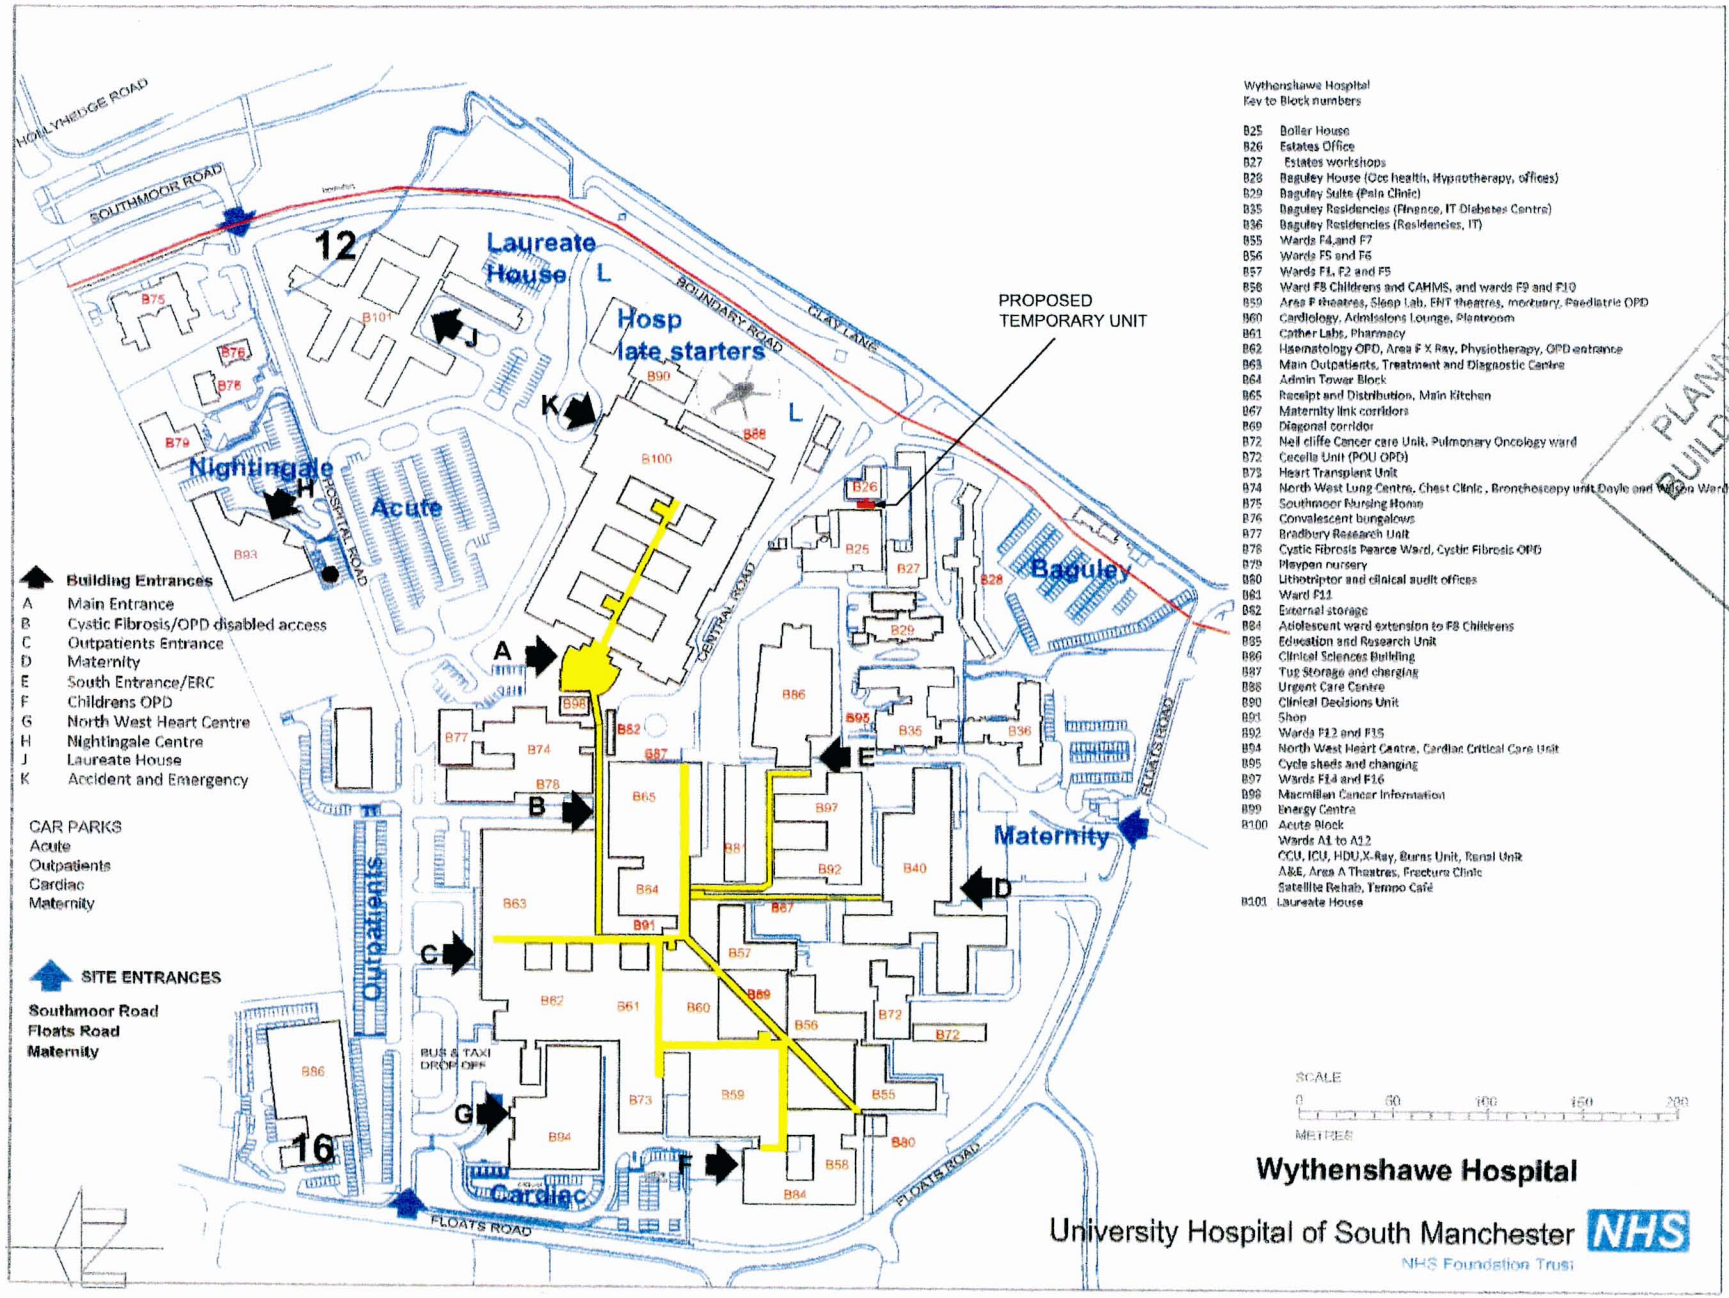


Wythenshawe Hospital
Key to Block numbers

B25 Boiler House
B26 Estates Office
B27 Estates workshops
B28 Baguley House (Occ health, Hypnotherapy, offices)
B29 Baguley Suite (Pain Clinic)
B35 Baguley Residencies (Finance, IT Diabetes Centre)
B36 Baguley Residencies (Residencies, IT)
B55 Wards F4 and F7
B56 Wards F5 and F6
B57 Wards F1, F2 and F5
B58 Ward F8 Childrens and CAHMS, and wards F9 and F10
B59 Area F theatres, Sleep Lab, ENT theatres, mortuary, Paediatric OPD
B60 Cardiology, Admissions Lounge, Plantroom
B61 Cather Labs, Pharmacy
B62 Haematology OPD, Area F X Ray, Physiotherapy, OPD entrance
B63 Main Outpatients, Treatment and Diagnostic Centre
B64 Admin Tower Block
B65 Receipt and Distribution, Main Kitchen
B67 Maternity link corridors
B69 Diagonal corridor
B72 Nell cliffe Cancer care Unit, Pulmonary Oncology ward
B73 Cecelia Unit (POU OPD)
B73 Heart Transplant Unit
B74 North West Lung Centre, Chest Clinic , Bronthoscopy unit,Doyle and Wilson Wards
B75 Southmoor Nursing Home
B76 Convalescent bungalows
B77 Bradbury Research Unit
B78 Cystic Fibrosis Pearce Ward, Cystic Fibrosis OPD
B79 Playpen nursery
B80 Lithotriptor and clinical audit offices
B81 Ward F11
B82 External storage
B84 Adolescent ward extension to F8 Childrens
B85 Education and Research Unit
B86 Clinical Sciences Building
B87 Tug Storage and charging
B88 Urgent Care Centre
B90 Clinical Decisions Unit
B91 Shop
B92 Wards F12 and F15
B94 North West Heart Centre, Cardiac Critical Care Unit
B95 Cycle sheds and changing
B97 Wards F14 and F16
B98 Macmillan Cancer Information
B99 Energy Centre
B100 Acute Block
Wards A1 to A12
CCU, ICU, HDU,X-Ray, Burns Unit, Renal Unit
A&E, Area A Theatres, Fracture Clinic
Satellite Rehab, Tempo Café
B101 Laureate House

PLANNING AND BUILDING CONTROL
01 AUG 2013

SCALE
0 50 100 150 200
METRES

Wythenshawe Hospital

University Hospital of South Manchester NHS
NHS Foundation Trust

Rev	Text / Revision details	Chkd	Appd	Date
P1	Text			

Drawn:	DBH	Preliminary	
Design:	DBH	For comment	✓
Chkd:	JI	For tender	
Appd:	JI	For construction	
Date:	MAR 13	As constructed	
		STATUS	

Mercia Support Building
County Hospital
Stonebow Road
Hereford
HR1 2BN
sodexo
Tel : 01432 364408
Fax : 01432 266120

Project
WYTHENSHAWE HOSPITAL

Drawing Title
PROPOSED OFFICE AND TEMPORARY UNIT SITE LOCATION PLAN

Original Drawing Size : A3
Scale As shown

Drawing No WYTH-PTU-100 | Rev -

WARNING