
© James Darwent Architecture. To be read in conjunction with the specification and all relevant drawings. Contractor to check all dimensions on site and inform architect in writing of any inaccuracies to drawings. All noted dimensions in MM unless stated otherwise. To be read in conjunction with all other architects and engineers drawings

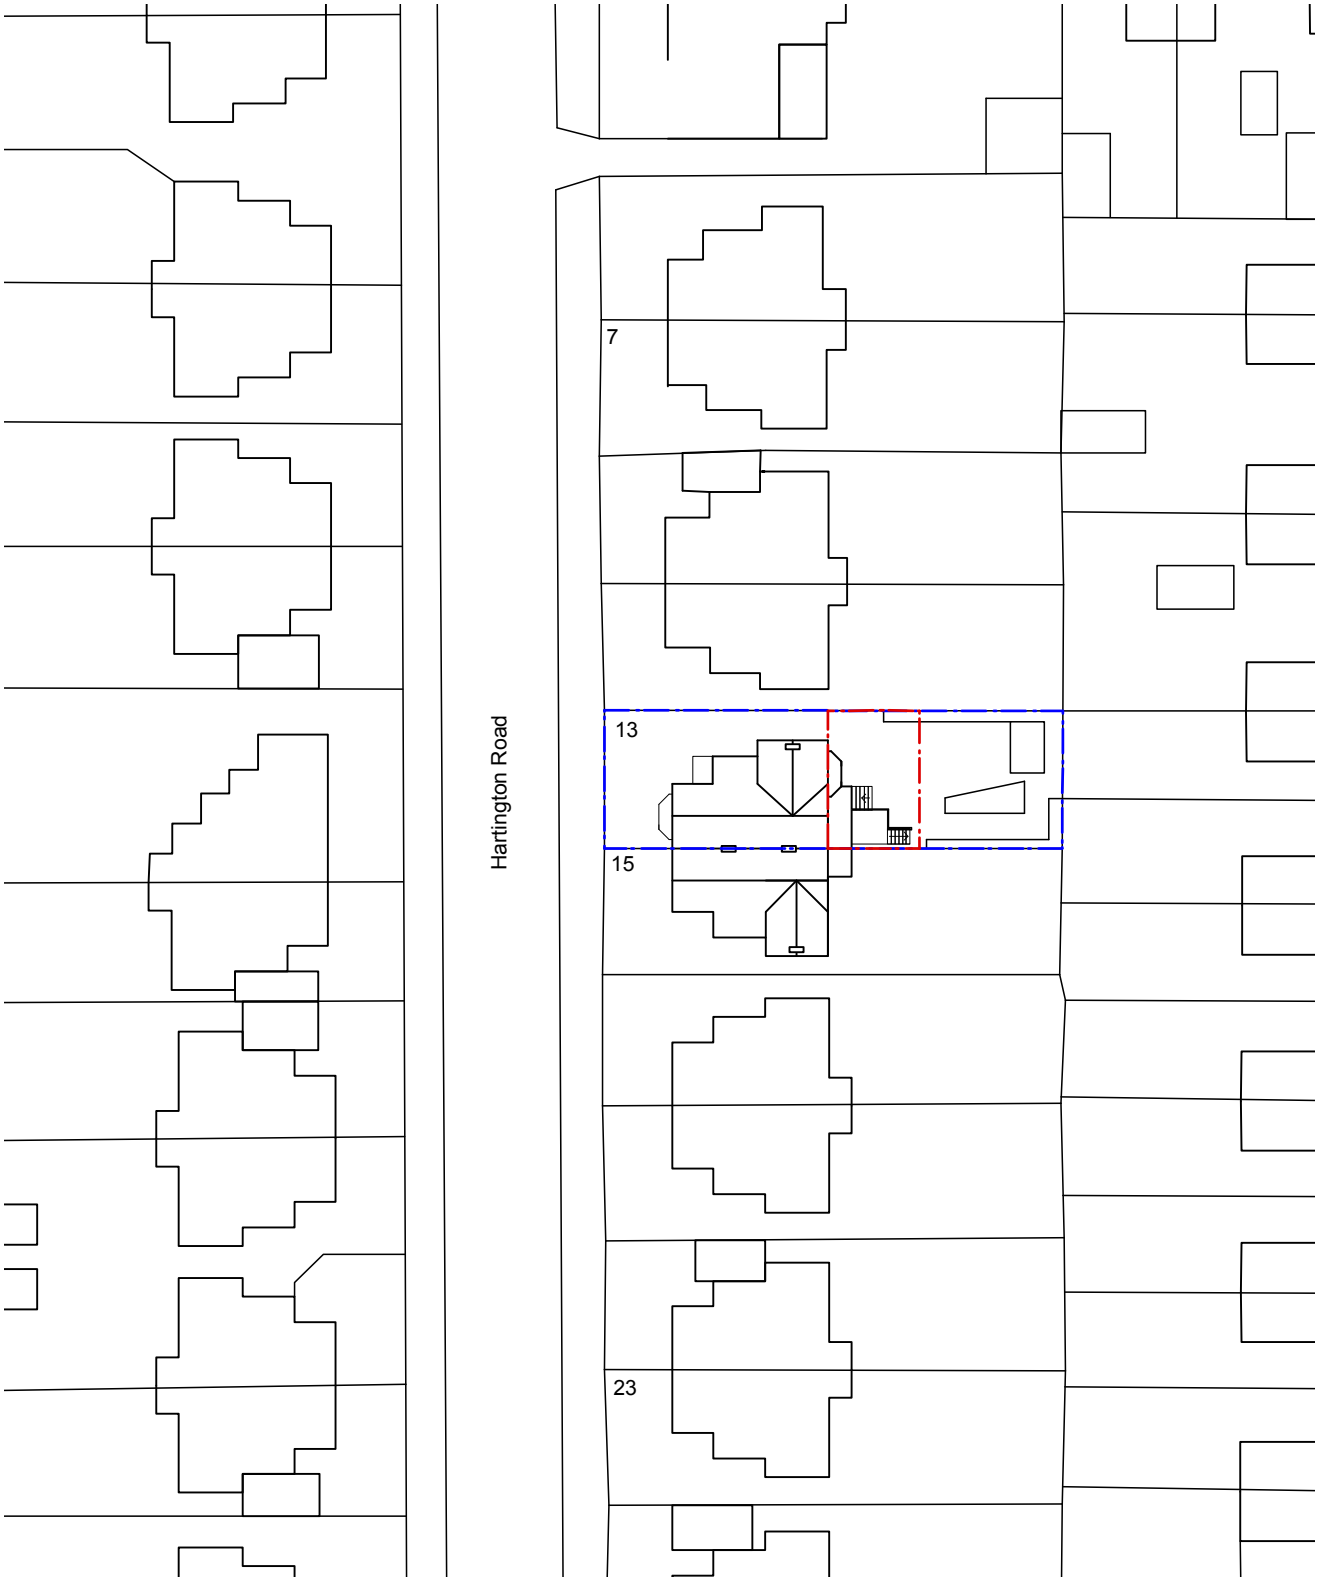

0 5 10 15 20 25 M

N

Site ownership
Application boundary

james darwent architecture
The Island, Castleton, Hope Valley, Derbyshire, S33 8WN
t 07771680029
e info@darwentarchitecture.co.uk

PROJECT: 13 Hartington Road, Chorlton			
CLIENT: Sarah Wood & Richard White			
DWG. NO.: **WHC PL003**	**Site Block Plan**	REVISION: -	DRAWN BY: **JD**
DATE: June 2012	ISSUE: Planning	1:500 at A4	

© COPYRIGHT JAMES DARWENT ARCHITECTURE