References: 0645.dwg

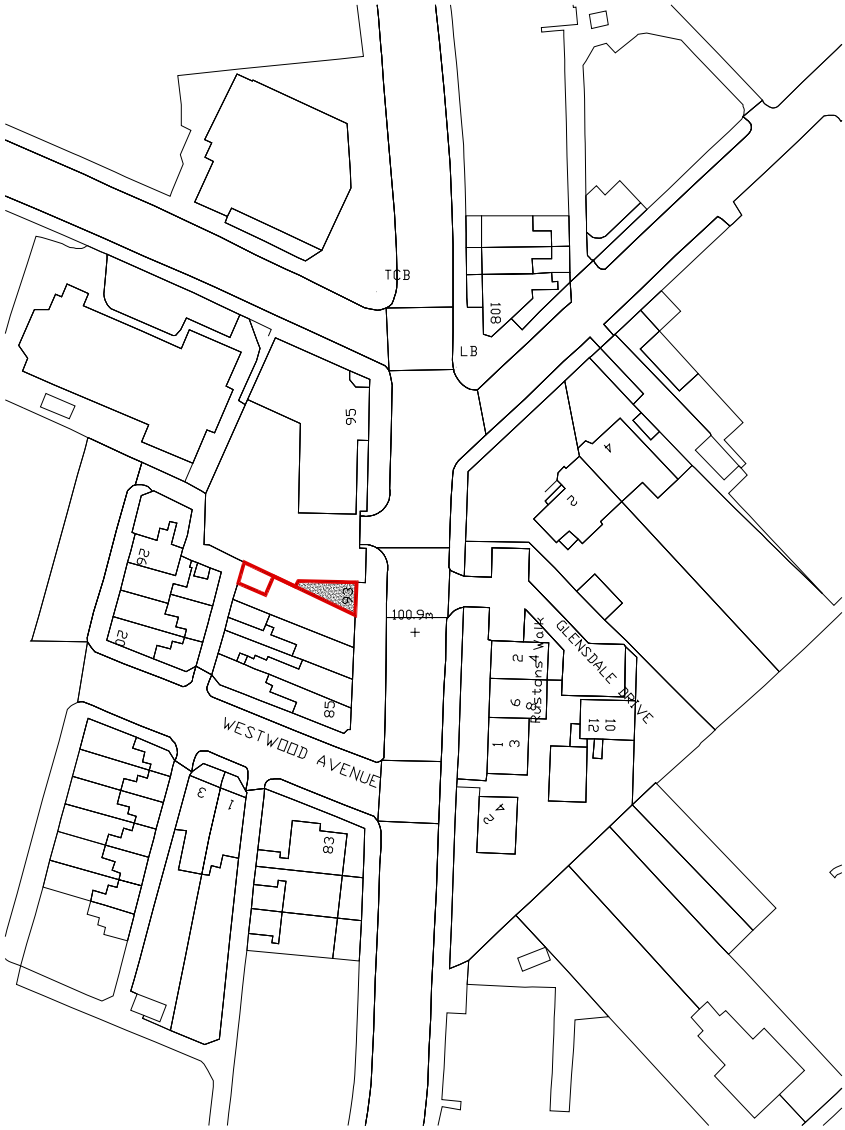

D.A.J DESIGN SERVICES

01733 232181, 07868779845

danes_onit@hotmail.com

TITLE: Change of use to be carried out at
93 Moston Lane
New Mosten
M403GP
For Mr R Love

SCALE: 1:200	**DATE:** October 2012
DRAWN: DAJ	**SHEET:** Location
REVISION:	

PDF created with pdfFactory trial version www.pdffactory.com