

Revised Drg.
086651

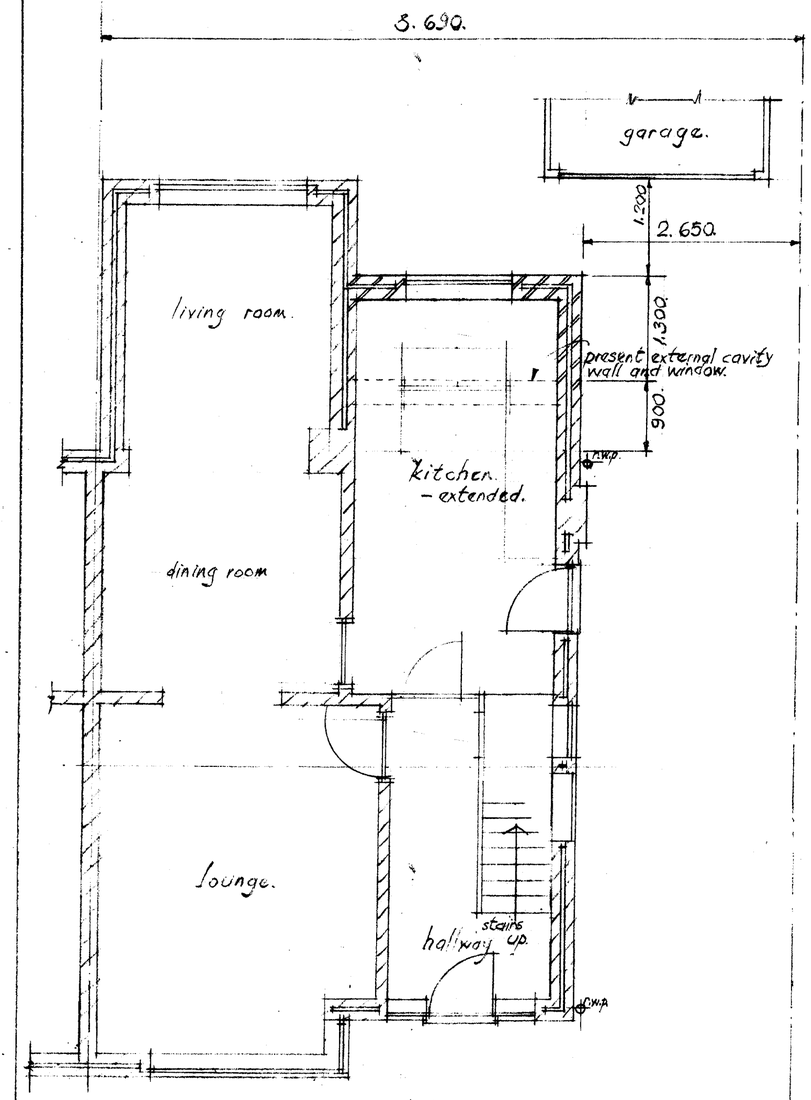

GROUND FLOOR PLAN.

℄ of boundary.

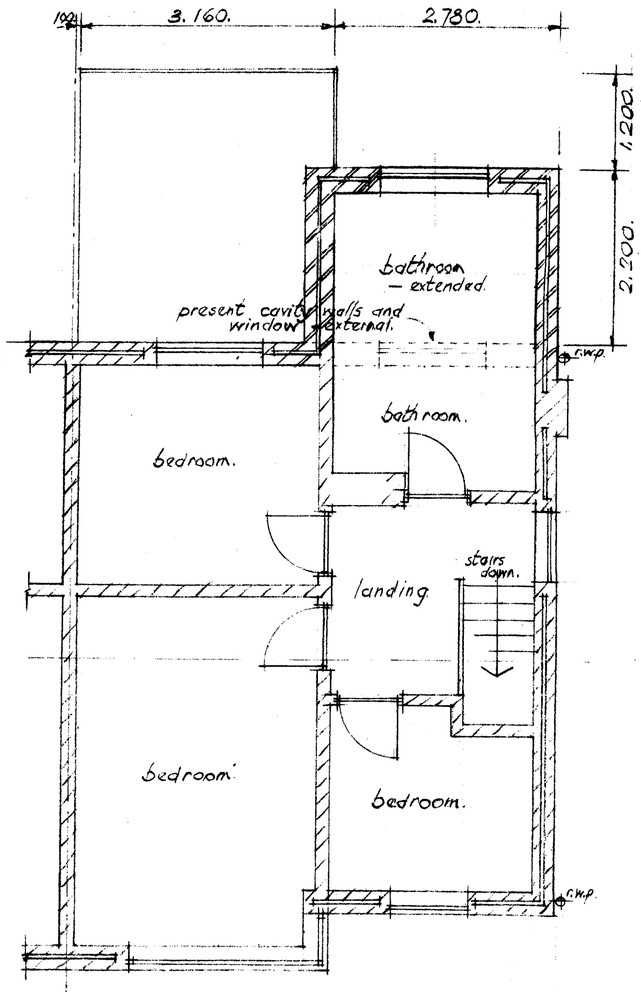

FIRST FLOOR PLAN.

℄ of boundary.

notes
1. Site check all dimensions and details.
2. Read this drawing in conjunction with drawing C.550/2 and block plan.

RECD - 1 JUL 2008

revisions
1. Proposed rear bedroom extension omitted. June. 2008.

site check all dimensions and details

G AND G A LEADBEATER PARTNERSHIP
CONSULTING CIVIL ENGINEERS
HALE AND KNUTSFORD

drawn GL traced ✓
approved ✓ date May 2008

PROPOSED GROUND AND FIRST FLOOR REAR EXTNS.,
40, Victoria Road, Whalley Range, Manchester.
for Mr. & Mrs. L. I. Davidson.
scale 1:100. 1:50.

drawing number C.550. sheet 1.