

MARFAST 30 BROUGHT ST CHEETHAM HILL

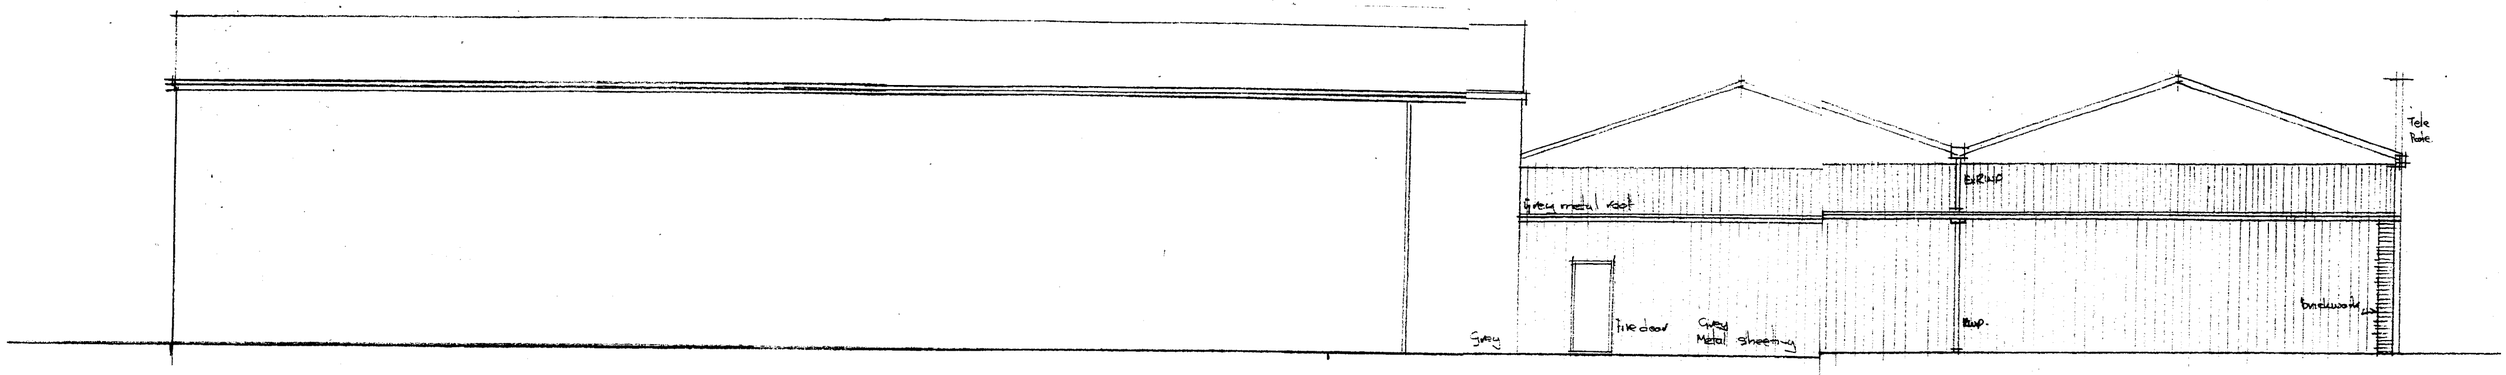

REAR ELEVATION

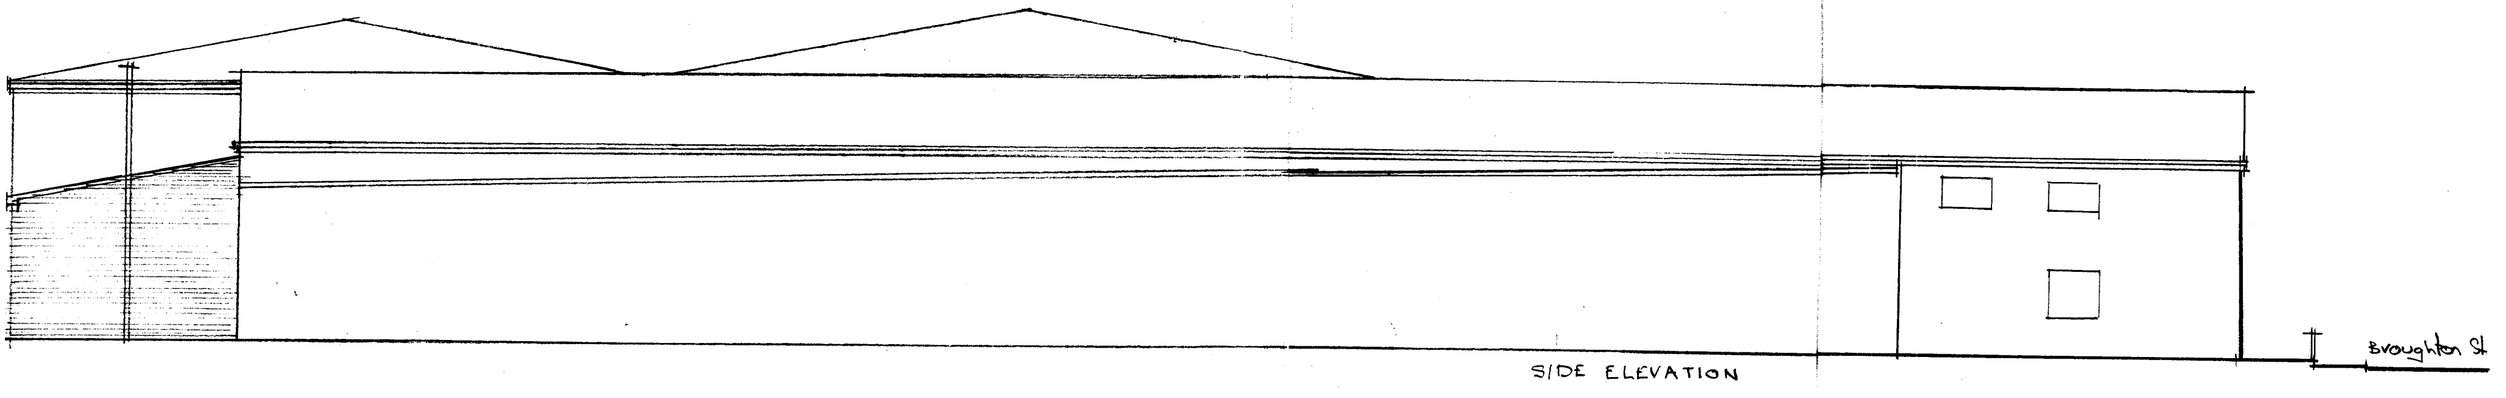

SIDE ELEVATION

PLANNING
ACK'D
REPLIED
RECD 10 APR 2008
INIT RECD DATE

Pdc Architects
Scale 1:100
date 0408