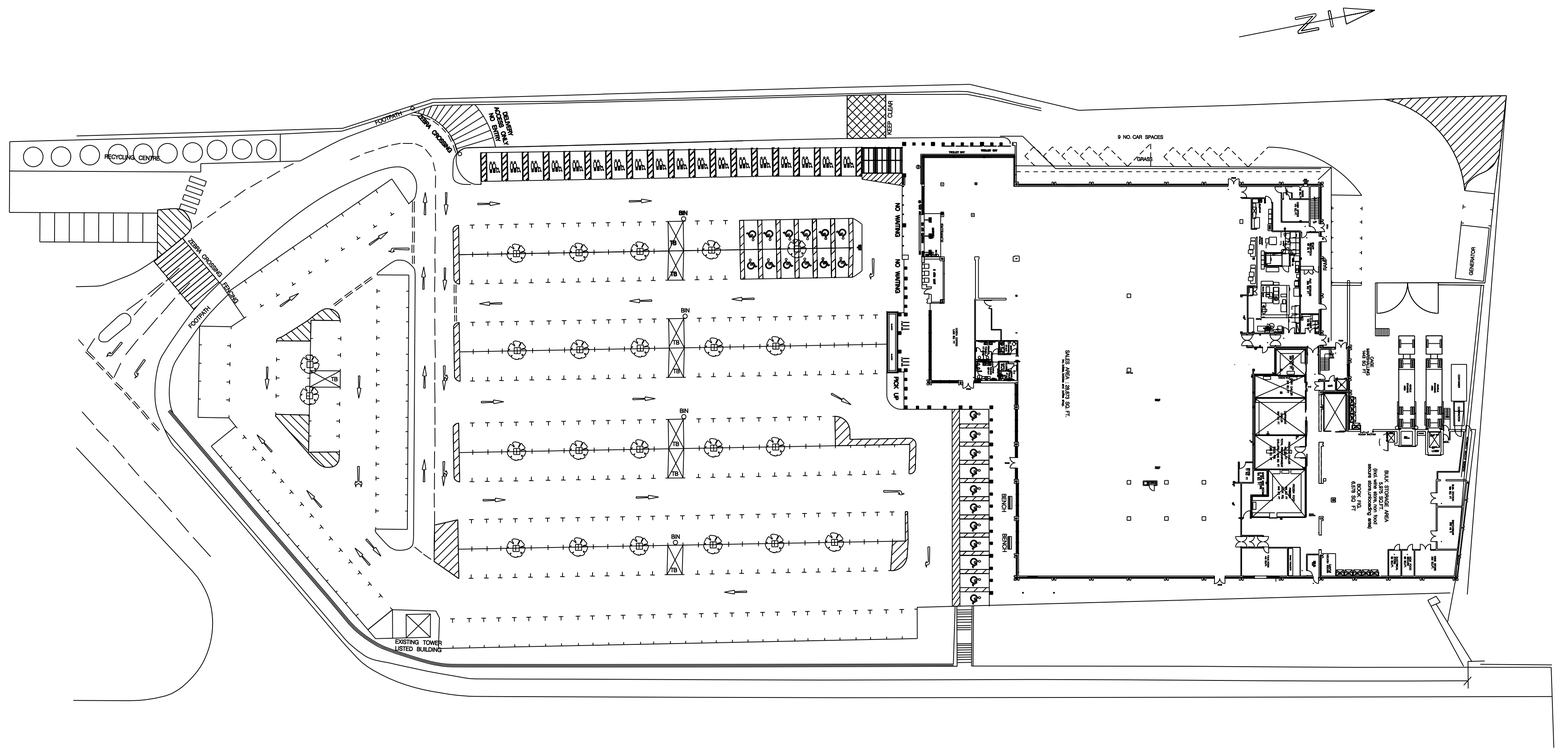

REV.	REVISIONS	DATE

0 SCALE 1:50 4m
0 SCALE 1:100 8m
0 SCALE 1:200 16m
0 SCALE 1:500 40m
0 SCALE 1:1250 100m

PROJECT
2440
EAST DIDSBURY FORMAT 30

DESCRIPTION
LOBBY PROJECT
EXISTING SITE LAYOUT

DRAWING NO. 2440gag##.dgn

PHASE ISSUE ##

SCALE 1:500@A1
DATE 25.07.09

PLANNER SEAN QUINNEY

DRAWN DA

CHECKED LP

FUSE

TESCO
STORE PLANNING

TESCO STORES LIMITED
STORE PLANNING DEPARTMENT
PROPERTY SERVICES
P.O. BOX 400, CIRRUS BUILDING, SHIRE PARK
WELWYN GARDEN CITY, HERTS. AL7 1GA
TELEPHONE : 01707 395150

THE COPYRIGHT AND ALL OTHER RIGHTS IN AND RELATING TO THIS PUBLICATION BELONG TO AND ARE THE SOLE PROPERTY OF TESCO STORES LIMITED. ALL RIGHTS ARE RESERVED. NEITHER THE WHOLE NOR ANY PART OF THIS PUBLICATION MAY BE REPRODUCED OR TRANSMITTED IN ANY FORM OR BY ANY ELECTRONIC OR MECHANICAL MEANS INCLUDING PHOTOCOPYING AND RECORDING OR FROM ANY RETRIEVAL SYSTEM, WITHOUT THE PRIOR WRITTEN LICENCE FROM THE OWNER
© 2009 TESCO STORES LIMITED