

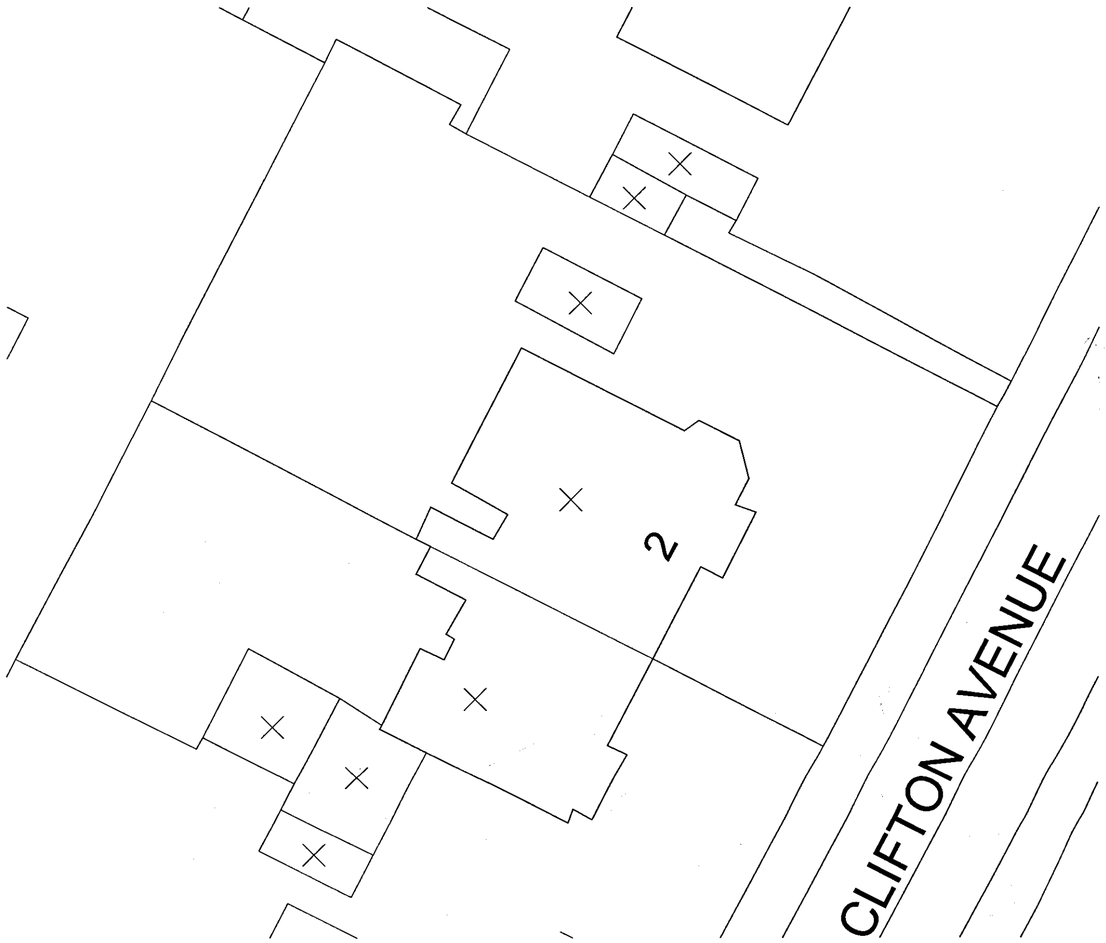


EXISTING SITE PLAN

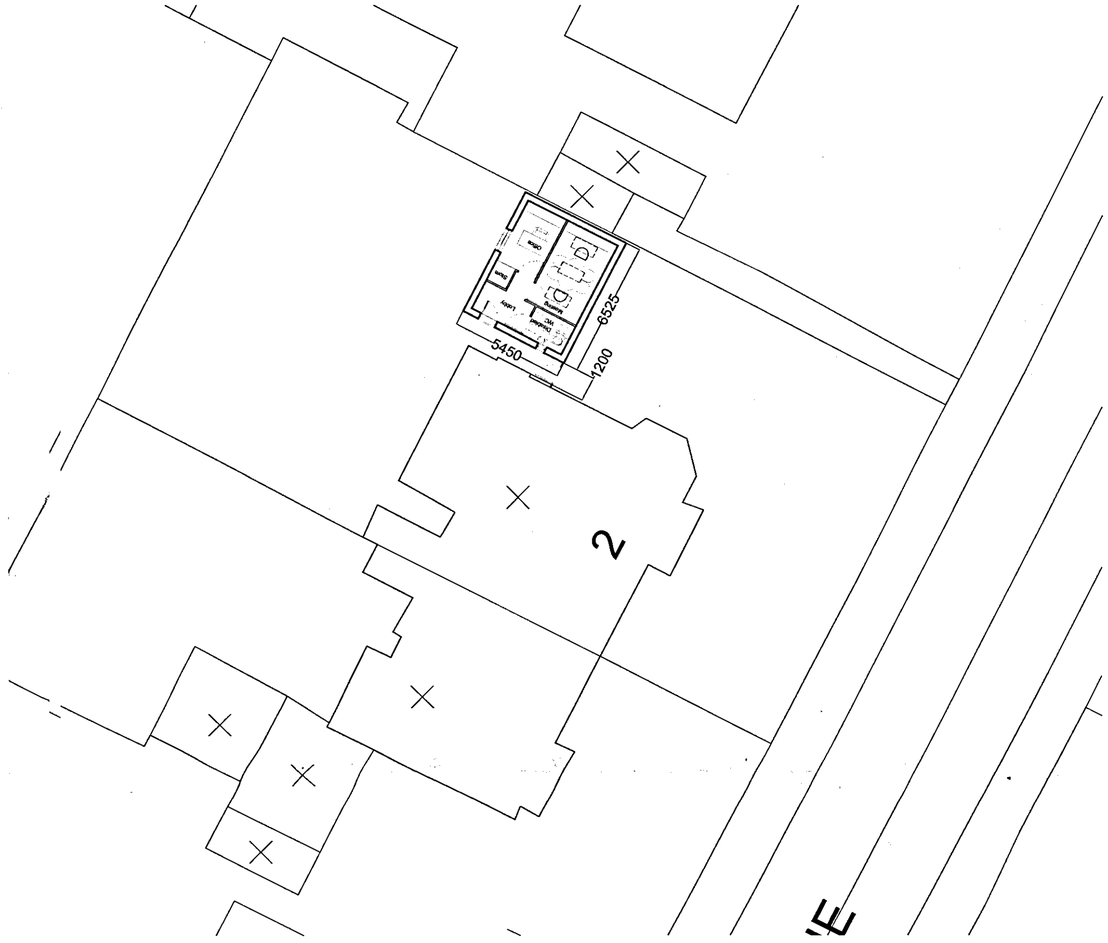

PROPOSED SITE PLAN

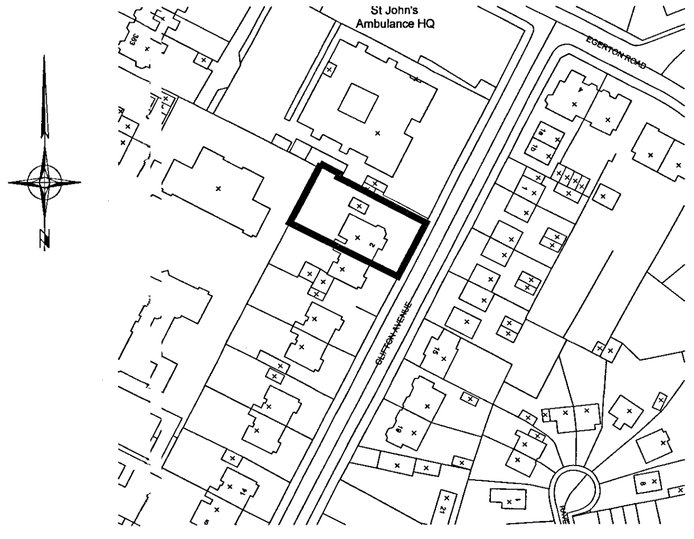

LOCATION PLAN 1:1250

PLANNING AND
BUILDING CONTROL
13 MAR 2012

acremoss Designs Ltd.
Architectural Design and Development Consultancy
13 Mellor Drive,
Worsley,
Manchester. M28 7TU
phone/fax 0161 799 5133
e-mail: acremoss.designs@ntlworld .com

Project:	Title:	DWG Ref:	Drawn by:
2 Clifton Avenue M14 6UB	Existing & Proposed Site Plans	197/P01	RC
	Client: Equilibrium Healthcare Group Ltd	Scale: 1:200	Date: 26.10.11