



PROPOSED ELEVATION 01 - PART 1
1 : 100



PROPOSED ELEVATION 01 - PART 2
1 : 100

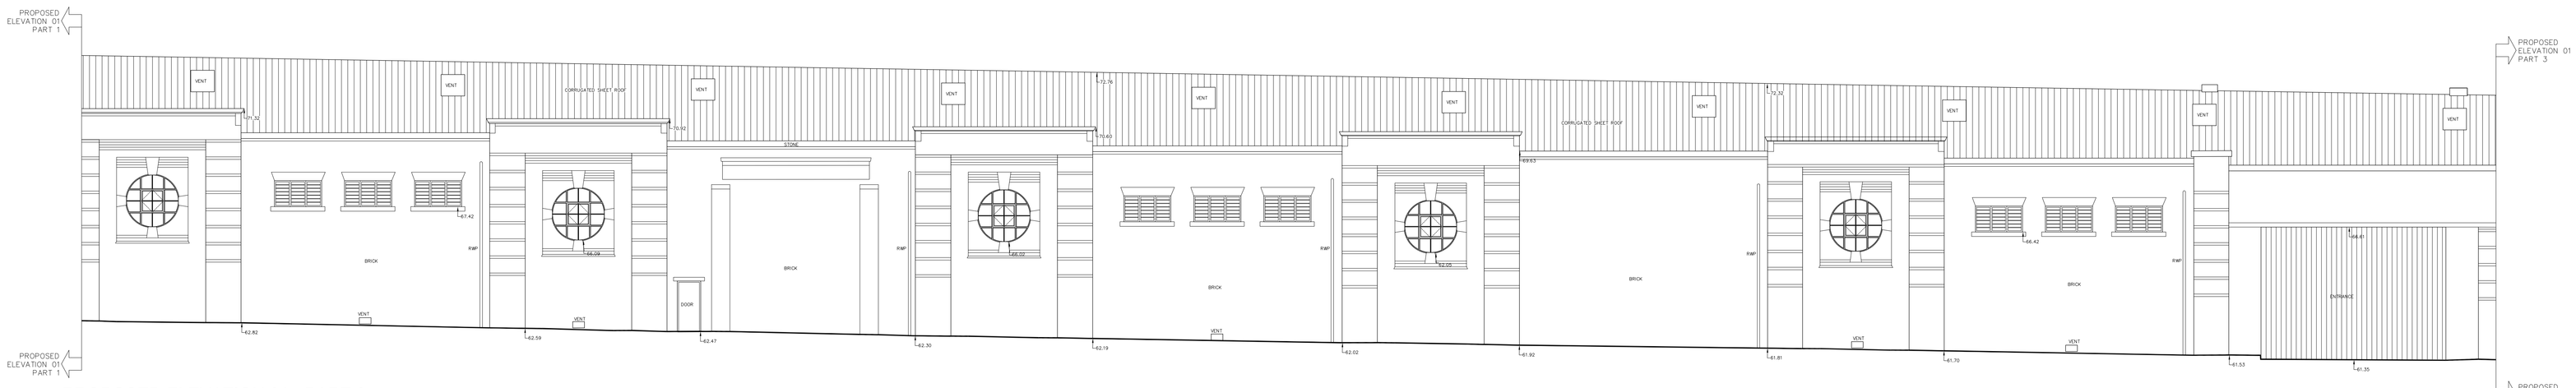

PROPOSED ELEVATION 01 - PART 3
1 : 100

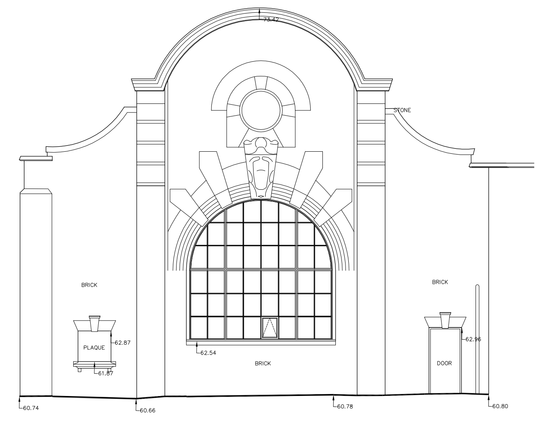

PROPOSED ELEVATION 02
1 : 100



PROPOSED ELEVATION 03
1 : 100

Key Plan 1:1250



Notes

PROPOSED WORKS

Provide and install new single glazed putty pointed windows to fenestration pattern as detailed adjacent. Profile to match existing.

New windows are be glazed with 4mm toughened safety glass.

New windows are to be treated with with preservative prior to assembly and are to decorated with 1 no. coat primer, 2 no. coats undercoat and 2 No. coats external grade gloss paint finish.

New timber louvres are to be provided to existing locations as shown adjacent. Profile to match existing. Louvres are to be fitted with anti bird mesh to internal face.

New louvres are to be treated with with preservative prior to assembly and are to decorated with 1 no. coat primer, 2 no. coats undercoat and 2 No. coats external grade gloss paint finish.

rev	description	date	dr by	ap by
original by				
Paul Dobson		10.04.12		

Aedas

Aedas Building Consultancy

Aedas Building Consultancy Ltd
Norwich Union House
High Street
Huddersfield HD1 2LF
United Kingdom

T +44(0)1484 537411
F +44(0)1484 530332
E huddersfield@aedas.com
aedas.com

client
FIRST BUS PLC

project
Queens Road Depot, Manchester
Window Replacment Works

drawing
Proposed Elevations

project number	scale
BC.HUD.2012.00406.000	1 : 100 /1250 @ A0
drawing number	rev / issue status
02	

This drawing is to be read in conjunction with all related drawings. Do not scale from this drawing. All dimensions must be checked and verified on site before commencing any work or producing shop drawings. The originator should be notified immediately of any discrepancy.
This drawing is copyright and remains the property of Aedas Building Consultancy.

1:100 0 1M 2M 5M

1:1250 0 10M 20M 50M