
Edwin Road, Manchester

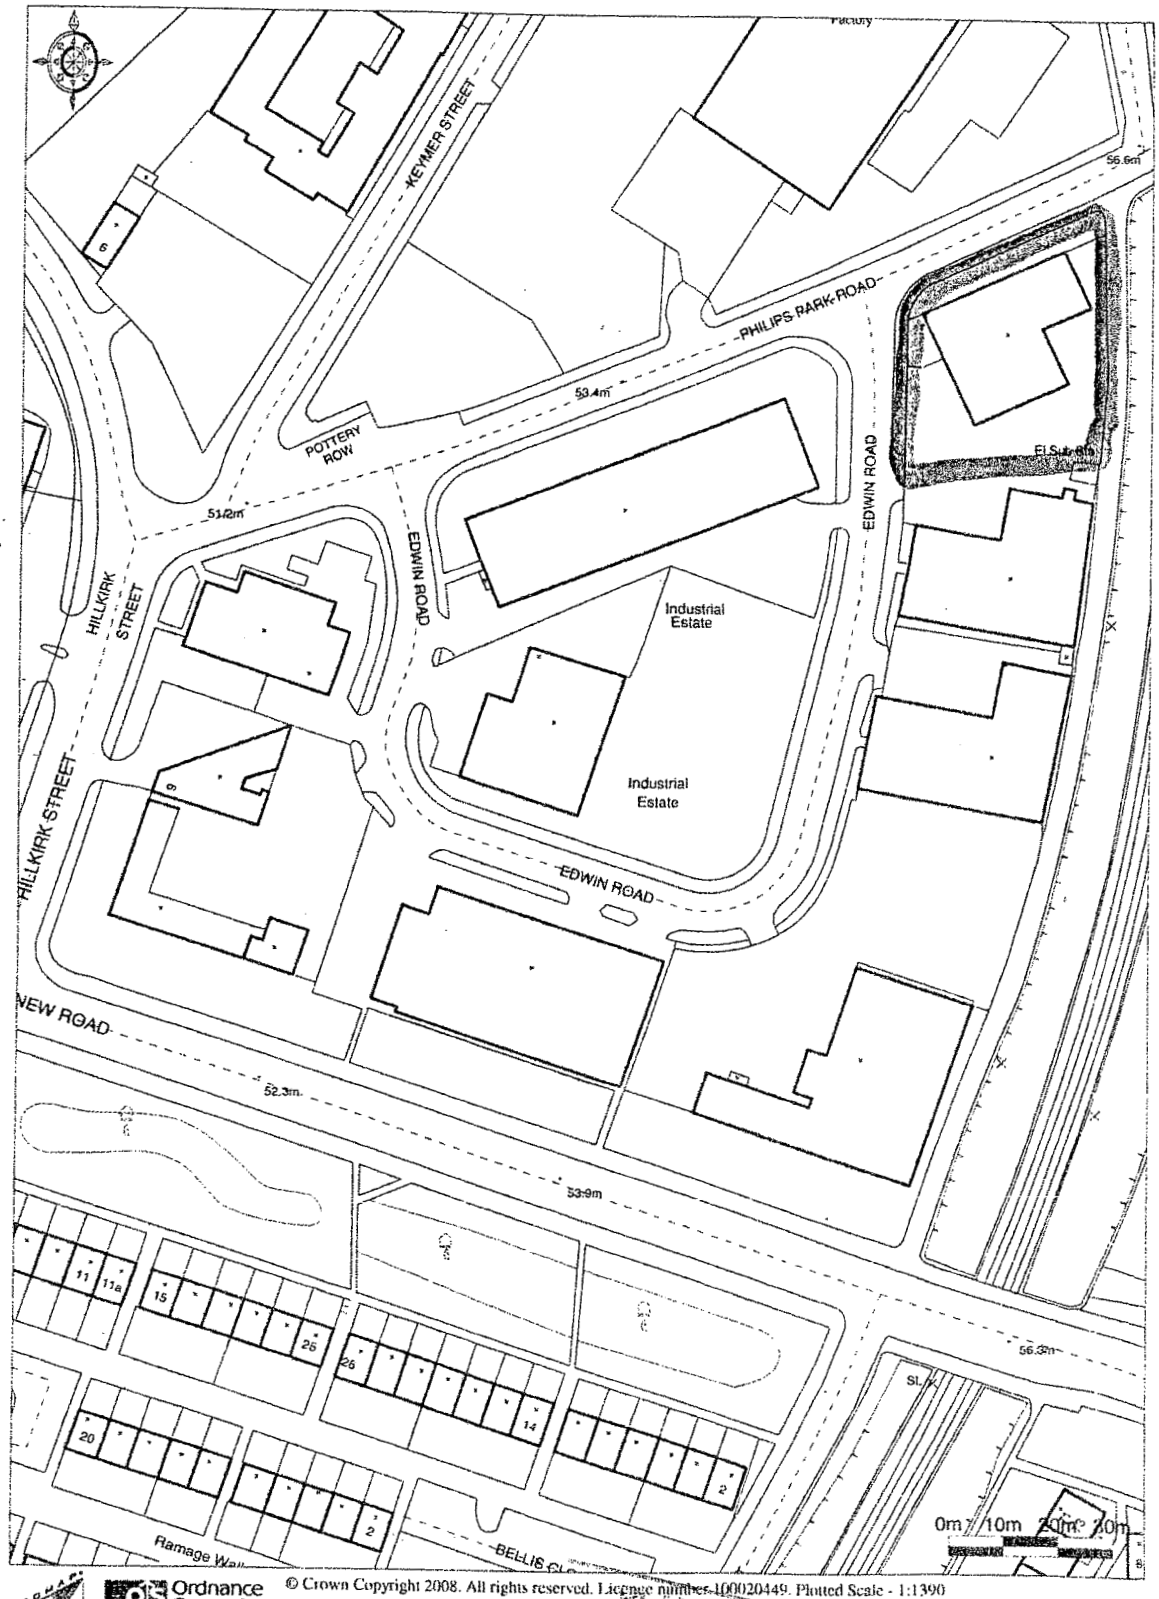

Ordnance Survey © Crown Copyright 2008. All rights reserved. Licence number 100020449. Plotted Scale - 1:1390

PLANNING AND BUILDING CONTROL
26 FEB 2013