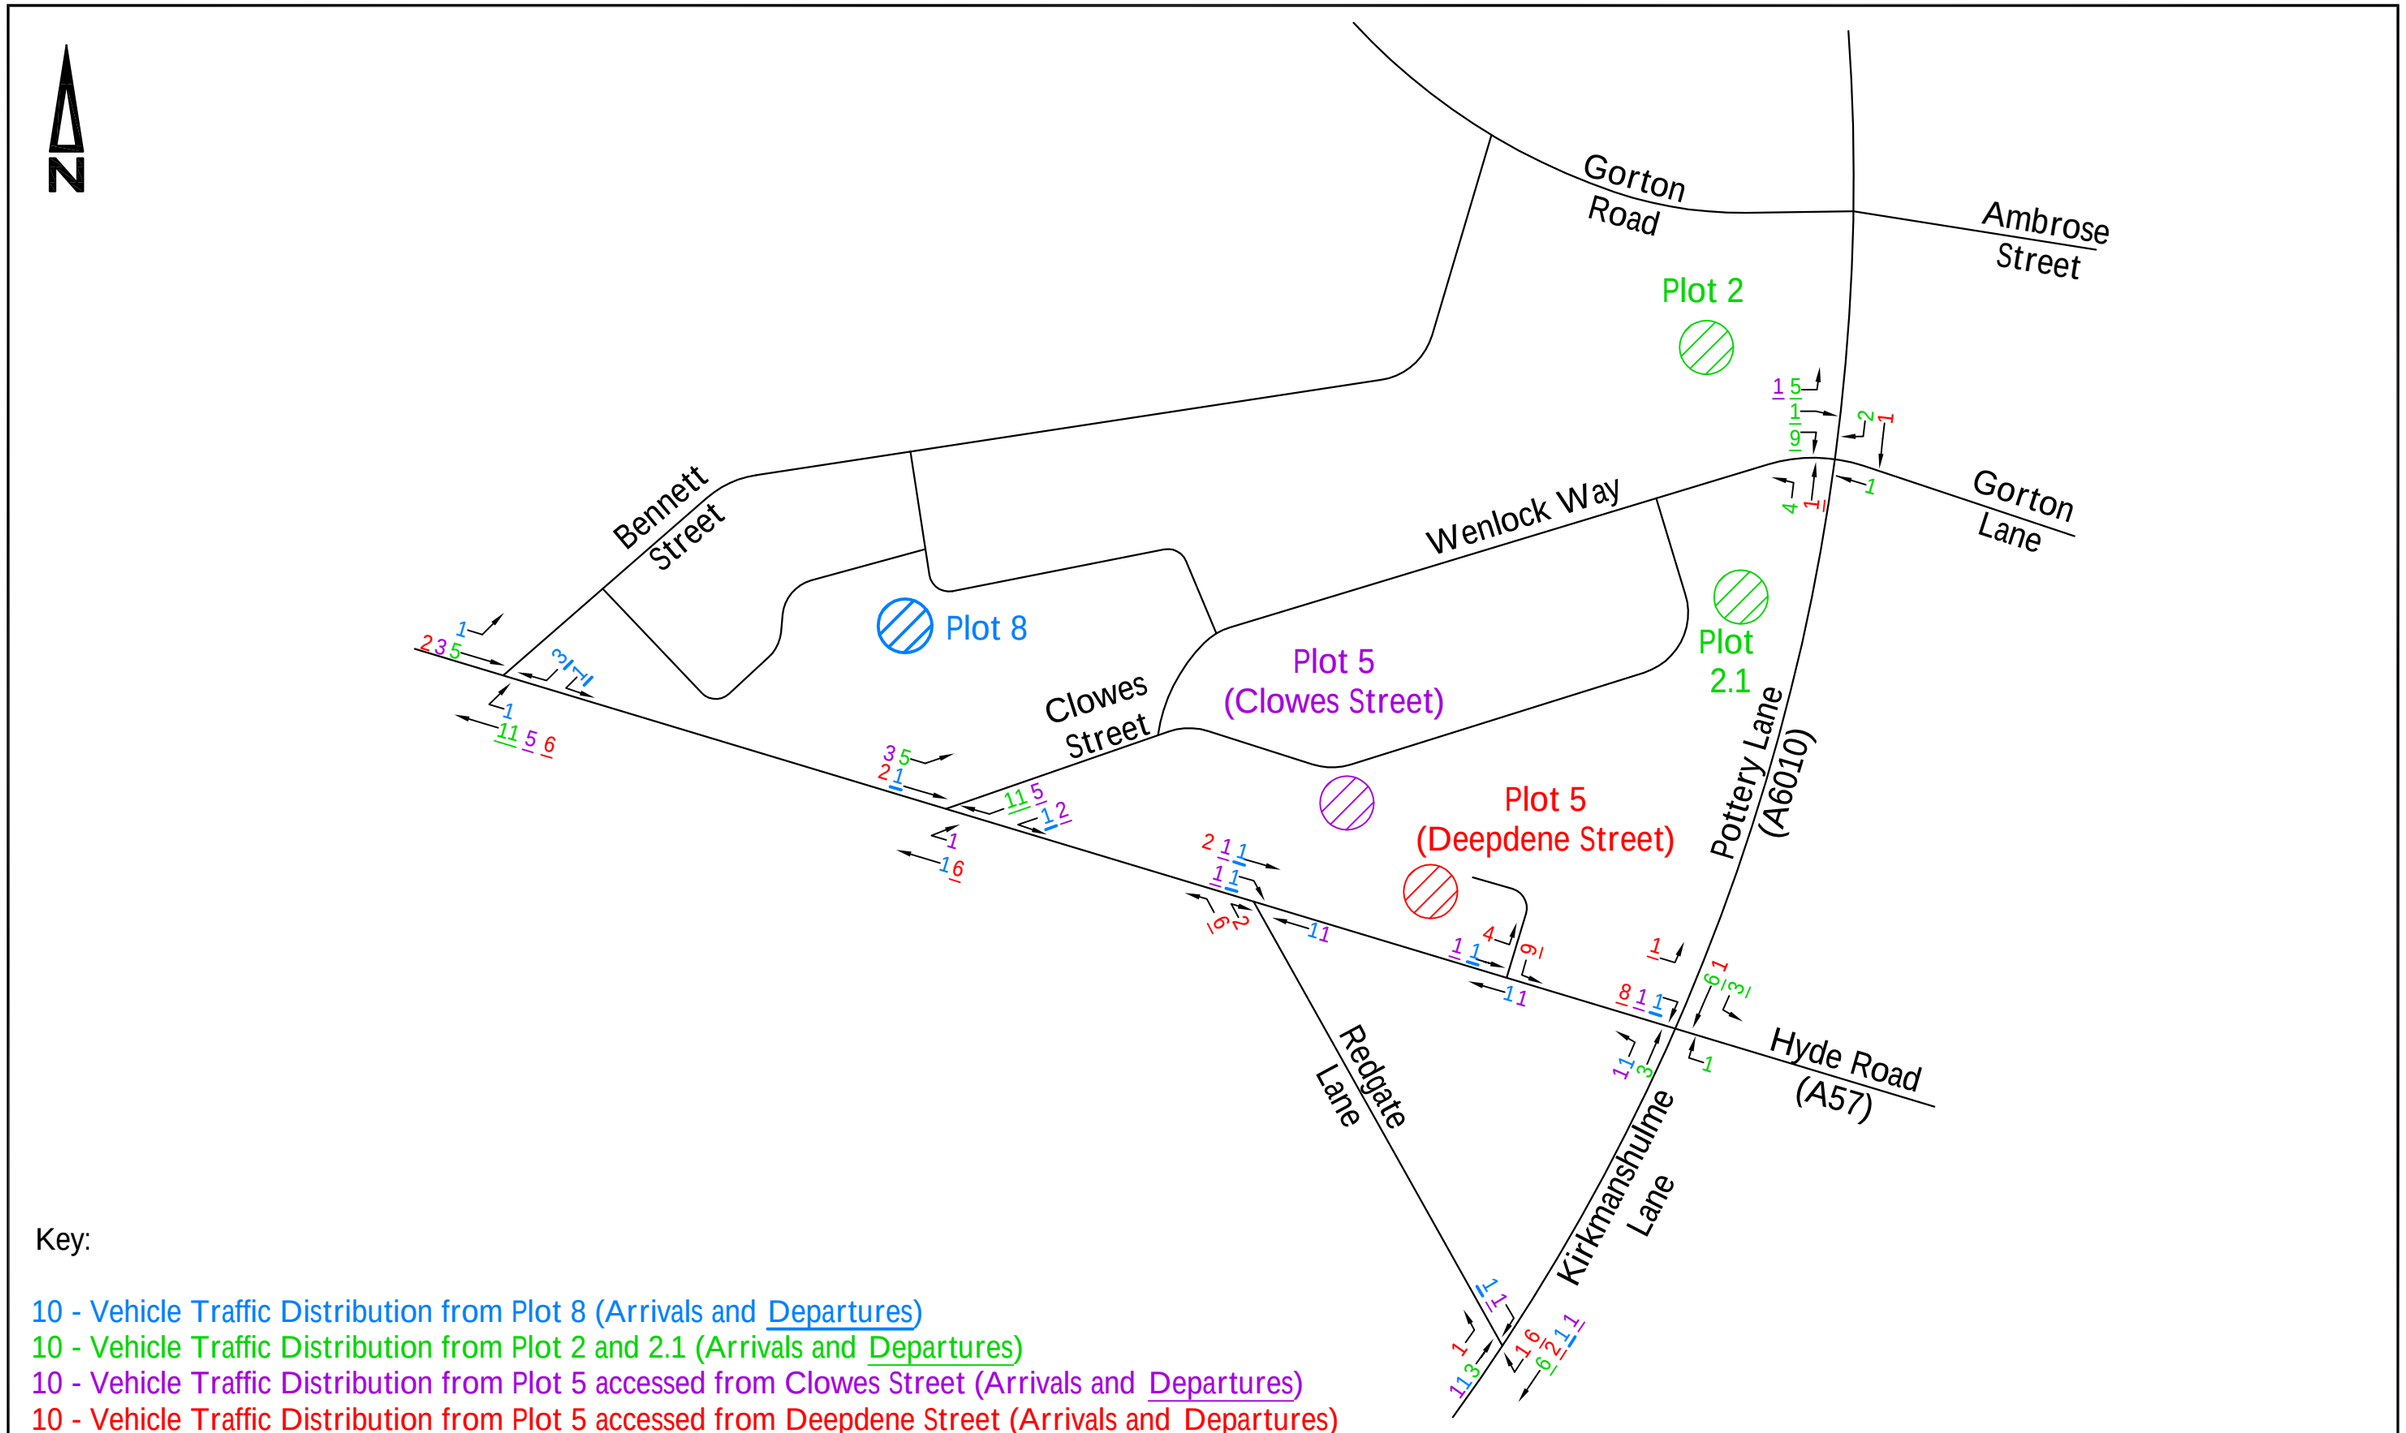

Key:

10 - Vehicle Traffic Distribution from Plot 8 (Arrivals and Departures)
10 - Vehicle Traffic Distribution from Plot 2 and 2.1 (Arrivals and Departures)
10 - Vehicle Traffic Distribution from Plot 5 accessed from Clowes Street (Arrivals and Departures)
10 - Vehicle Traffic Distribution from Plot 5 accessed from Deepdene Street (Arrivals and Departures)

© Copyright

COLE EASDON CONSULTANTS
YORK HOUSE
EDISON PARK
DORCAN WAY
SWINDON
WILTSHIRE
SN3 3RB
Tel : 01793 619965
Fax : 01793 619967
Web Site www.ColeEasdon.com
E-mail cec@ColeEasdon.com

Job Title:
Proposed Residential Developments
of Four Number Sites
at West Gorton
Manchester

Drawing Title:
Weekday Traffic Distribution
AM Peak Hour Period (08:00 - 09:00)

Client:
Manchester City Council

Drawn By	Date Drawn	Scale
CVP	April 2010	NTS
Checked By	Drawing No.	Revision
TMD	Figure 2982/204	-