

Copyright
This drawing is the property of Peter Summersgill Architecture and may not be used or copied without express written consent.

PLANNING AND
BUILDING CONTROL


29 JAN 2013

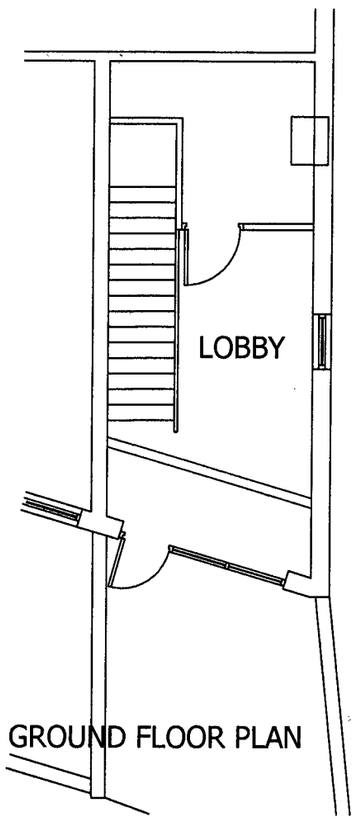


GROUND FLOOR PLAN

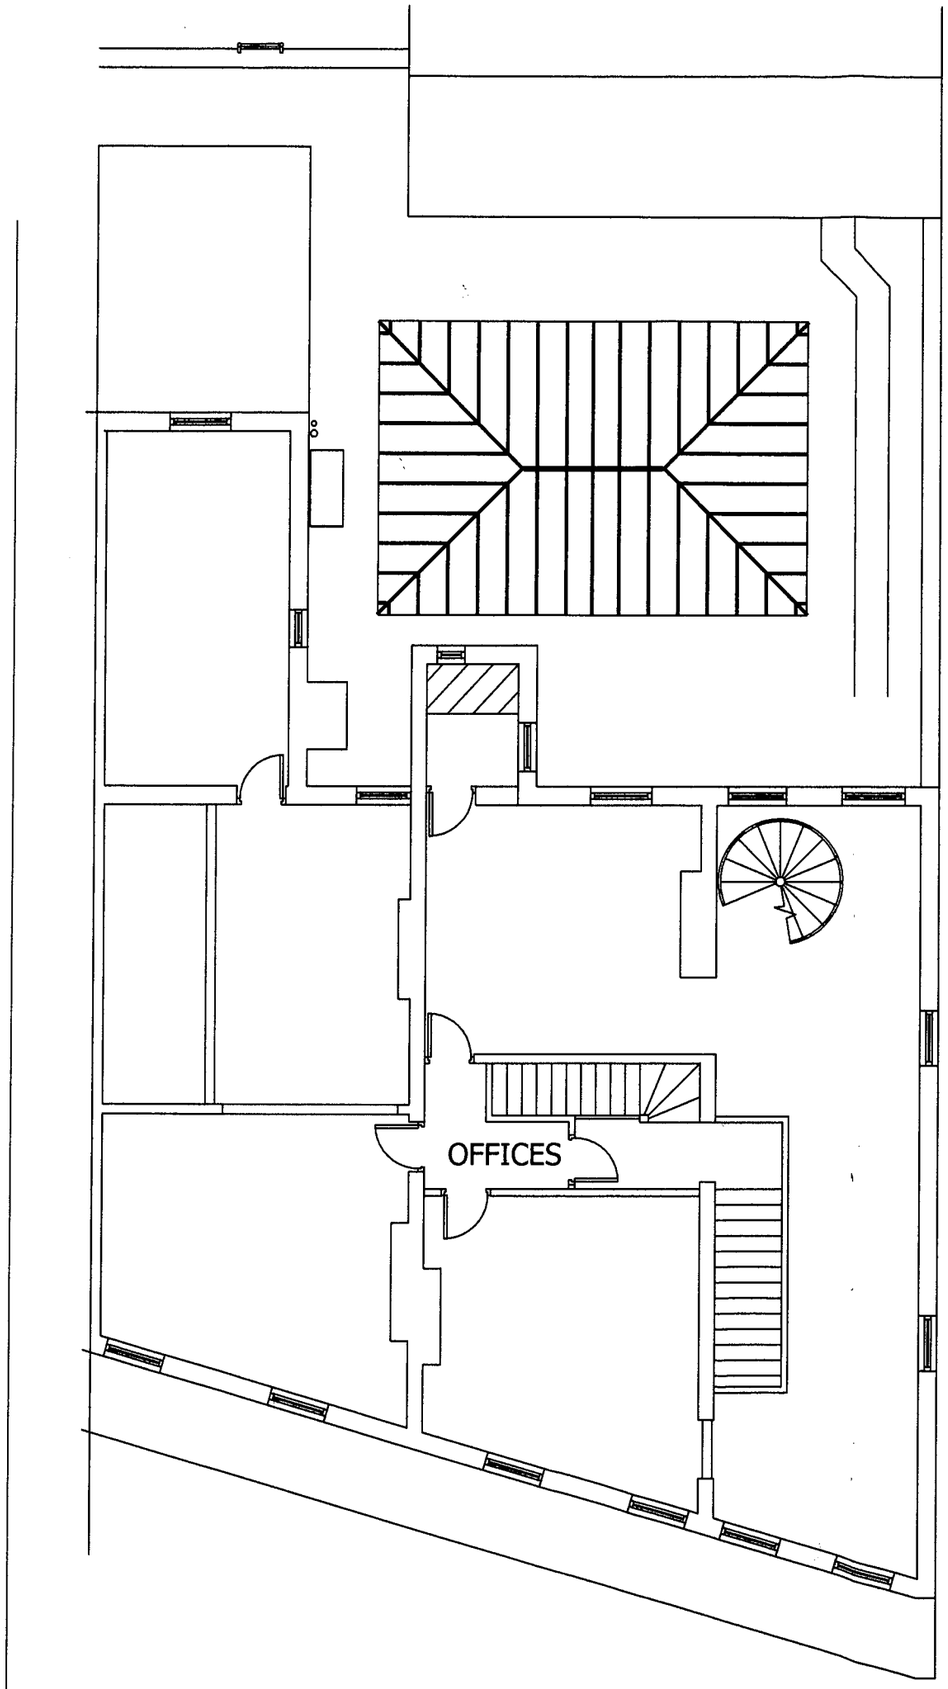


FIRST FLOOR PLAN

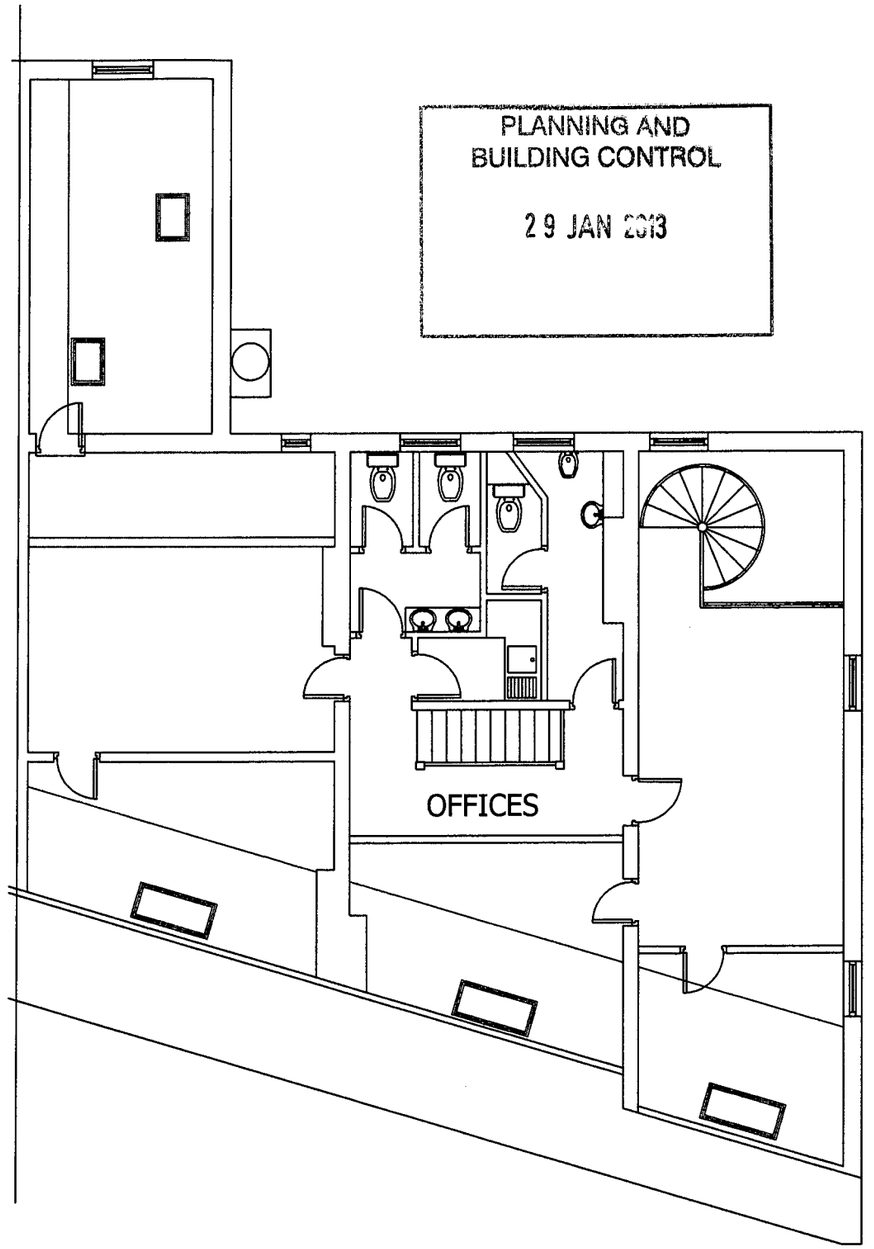



SECOND FLOOR PLAN

# EXISTING

| | | |
|---|---|---|
| Client : S.Barker--The Metropolitan Apartments Limited | | |
| Project : 2-4 LAPWING LANE | Scale 1:50@A1 | Contract No. 1952-001 |
| Drawing: plans : EXISTING | Date 08/12 | Drawing 001 |
| | Drawn ps | |

PETER SUMMERSGILL MCIAT
Architectural & Design Consultant Technician
43 Cote Green Road Marple Bridge Stockport SK6 5EW
Tel & Fax 0161 427 8776 Mobile 07971 468 738

Copyright
This drawing is the property of Peter Summersgill Architecture and may not be used or copied without express written consent.

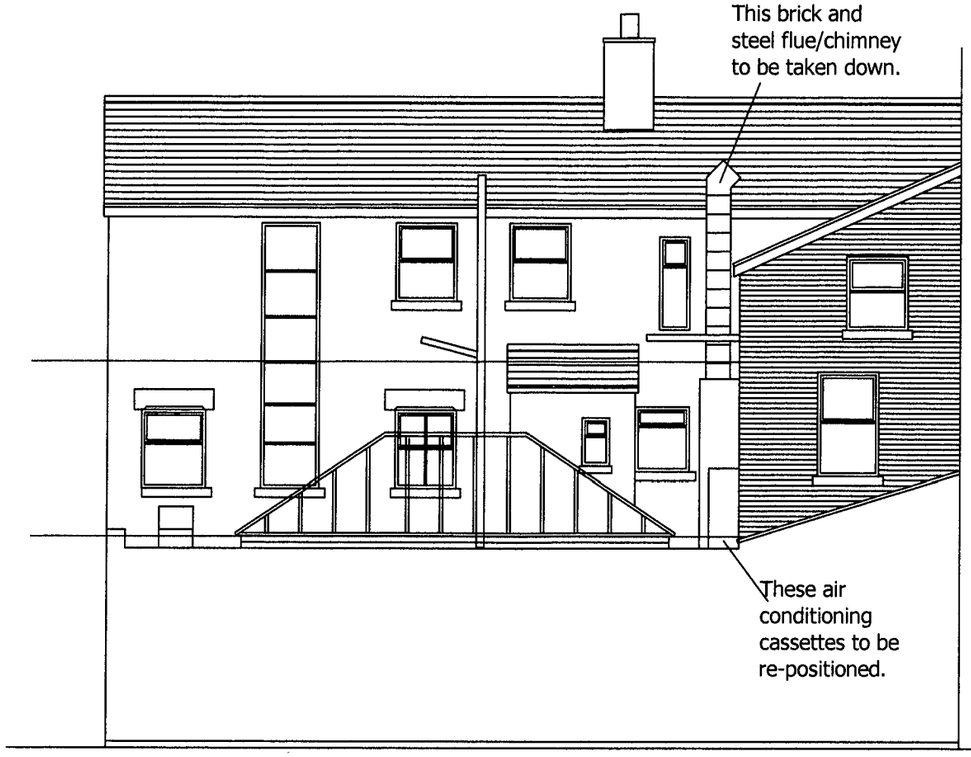



REAR ELEVATION



FRONT ELEVATION

PLANNING AND BUILDING CONTROL
29 JAN 2013

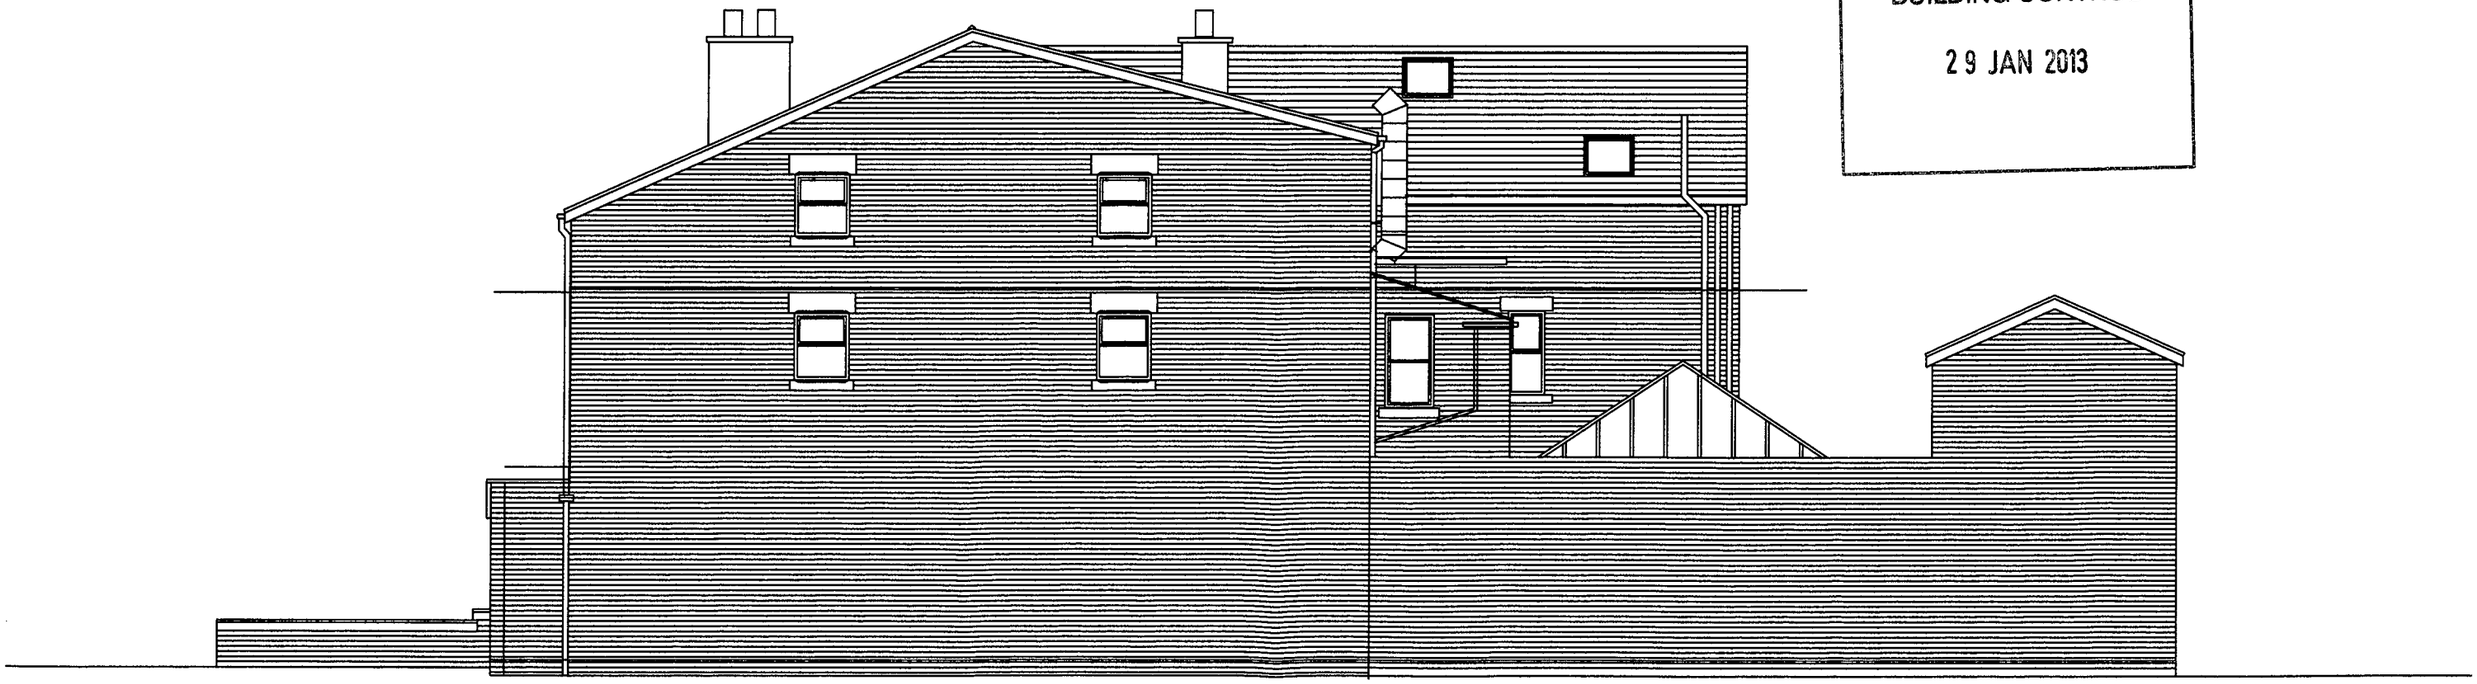

SIDE ELEVATION

# EXISTING

| | | |
|---|---|---|
| Client: S.Barker– The Metropolitan Apartments Limited | | |
| Project: 2–4 LAPWING LANE | Scale 1:50@A1 | Contract No. 1952–002 |
| Drawing: ELEVATIONS : EXISTING | Date 11/12 | Drawing 002 |
| | Drawn pe | |

PETER SUMMERSGILL MCIAT
Architectural & Design Consultant Technician
43 Cote Green Road Marple Bridge Stockport SK6 5EW
Tel & Fax: 0161 427 8774 Mobile 07971 468 726