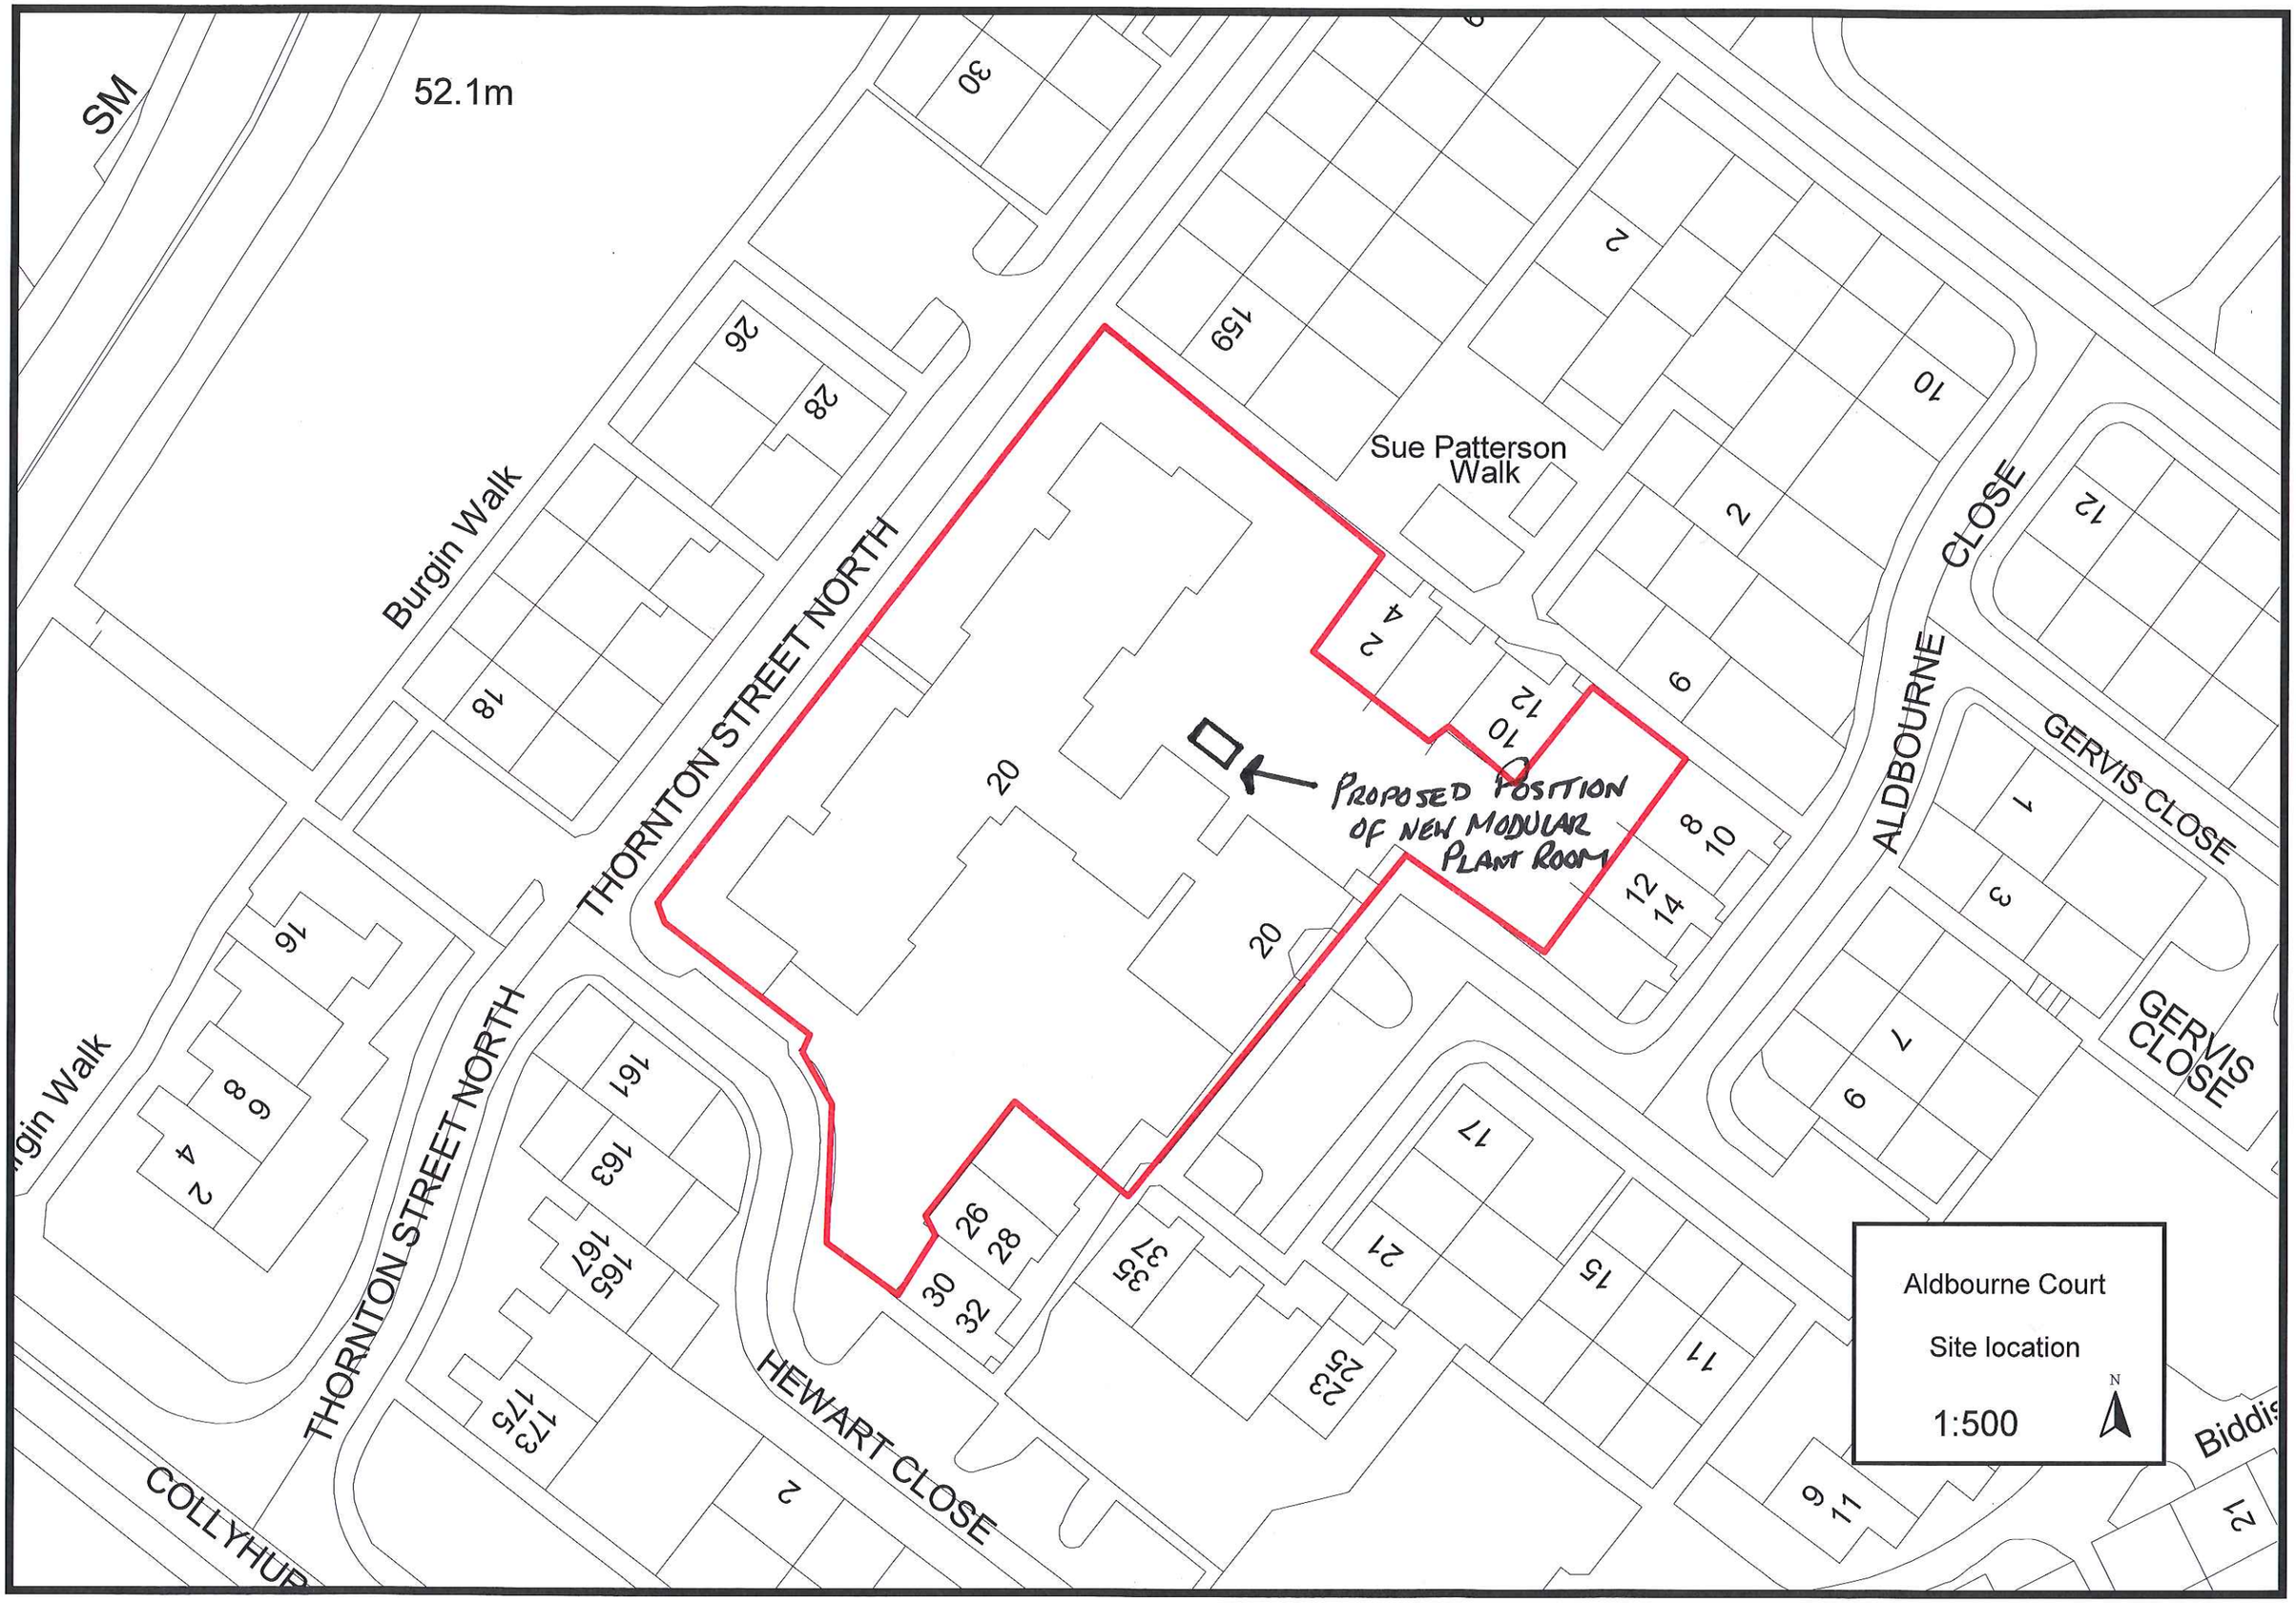
52.1m
SM
Burgin Walk
THORNTON STREET NORTH
Sue Patterson Walk
ALDBOURNE CLOSE
GERVIS CLOSE
HEWART CLOSE
COLLYHURST
PROPOSED POSITION OF NEW MODULAR PLANT ROOM
Aldbourne Court
Site location
1:500
N