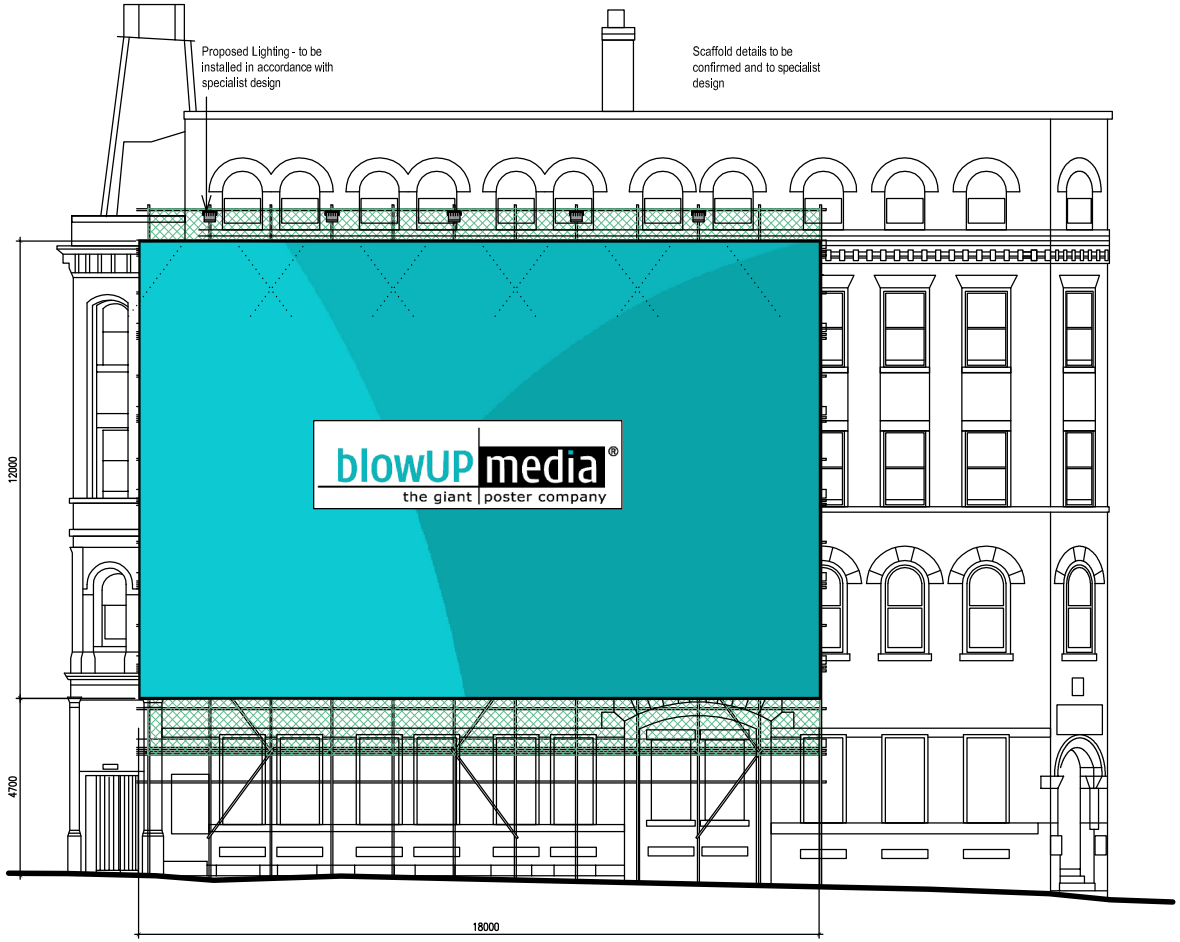

Proposed Elevation

blowUP media®
the giant | poster company

A4

The Media Centre, 6th Floor
3 - 8 Carburton Street,
LondonW1W 5AJ

Phone +44 (0)20 7307 70 20
Fax +44 (0)20 7307 70 30
www.blowup-media.co.uk

PROJECT: Manchester Affelcks
TITLE: Proposed Elevation
Scale: 1:200 DATE: JAN2010
DRAWING NO. 002

THIS DRAWING IS THE PROPERTY OF BLOW UP MEDIA LTD. (COPYRIGHT IS RESERVED). THIS DRAWING IS ISSUED ON CONDITION THAT IT IS NOT COPIED, REPRODUCED, RETAINED OR DISCLOSED TO ANY UNAUTHORISE PERSON, EITHER WHOLLY OR INPART WITHOUT THE CONSENT IN WRITING OF BLOW UP MEDIA LTD. - DESIGN DEVELOPMENT DEPARTMENT.