PROPOSED EXTENSION AT 135 DARLEY AVE CHORLTON.

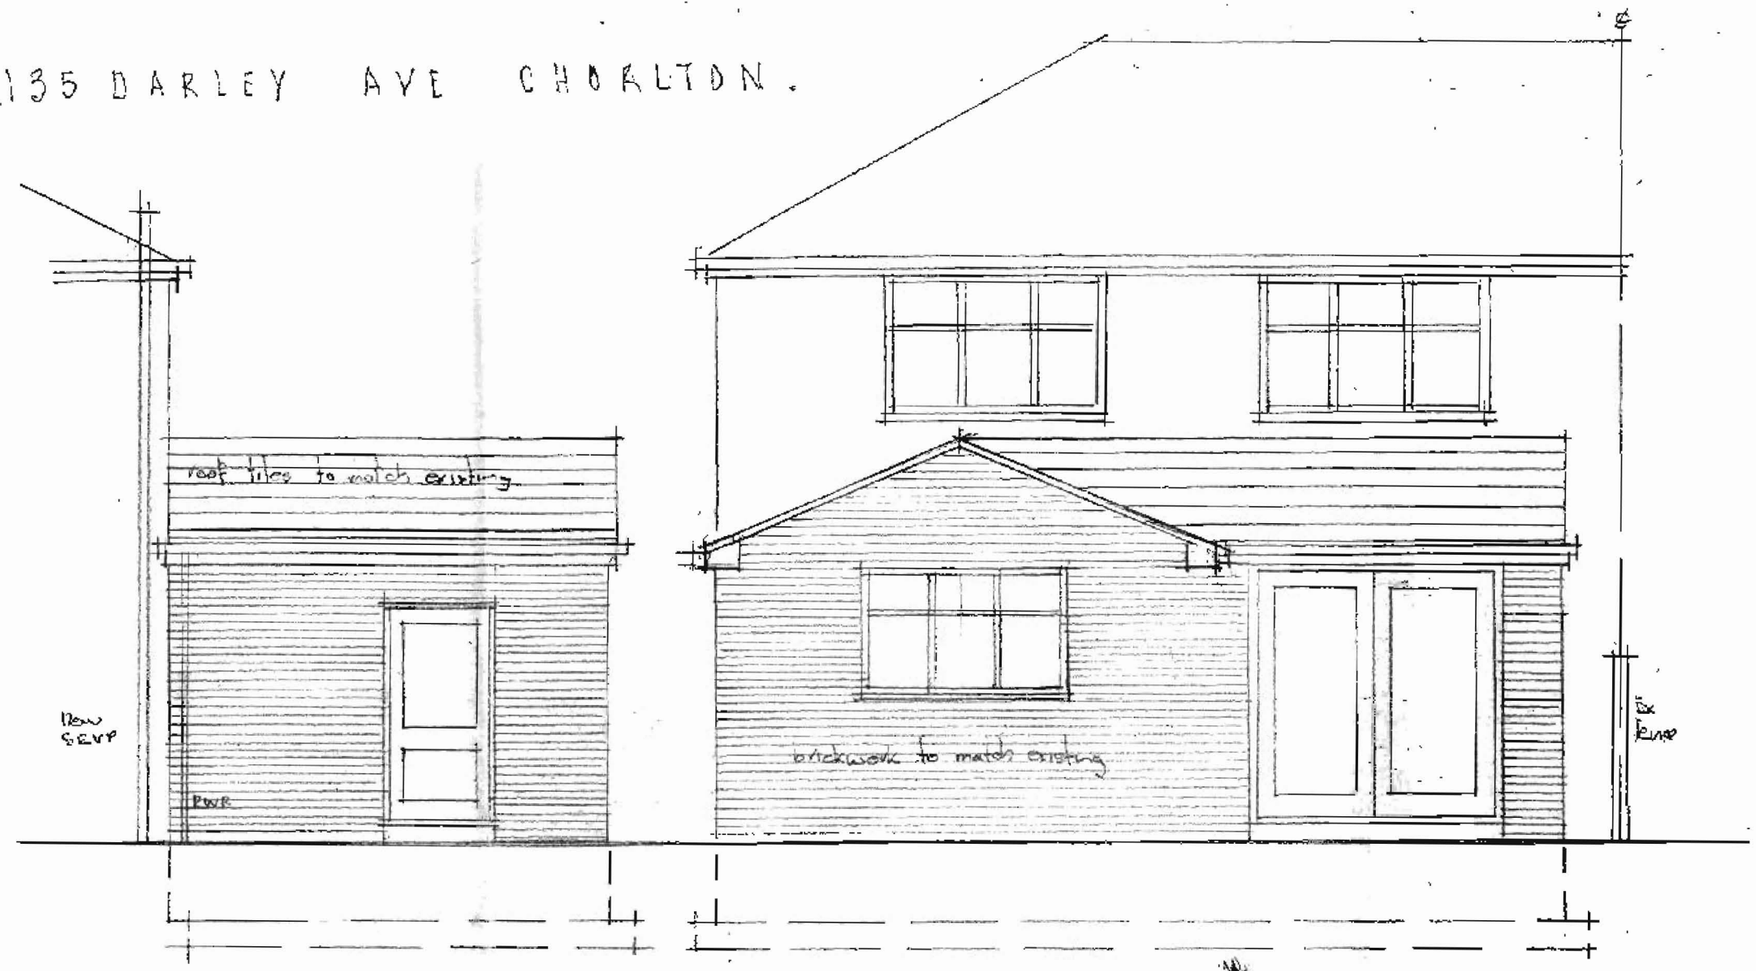

SIDE ELEVATION REAR ELEVATION

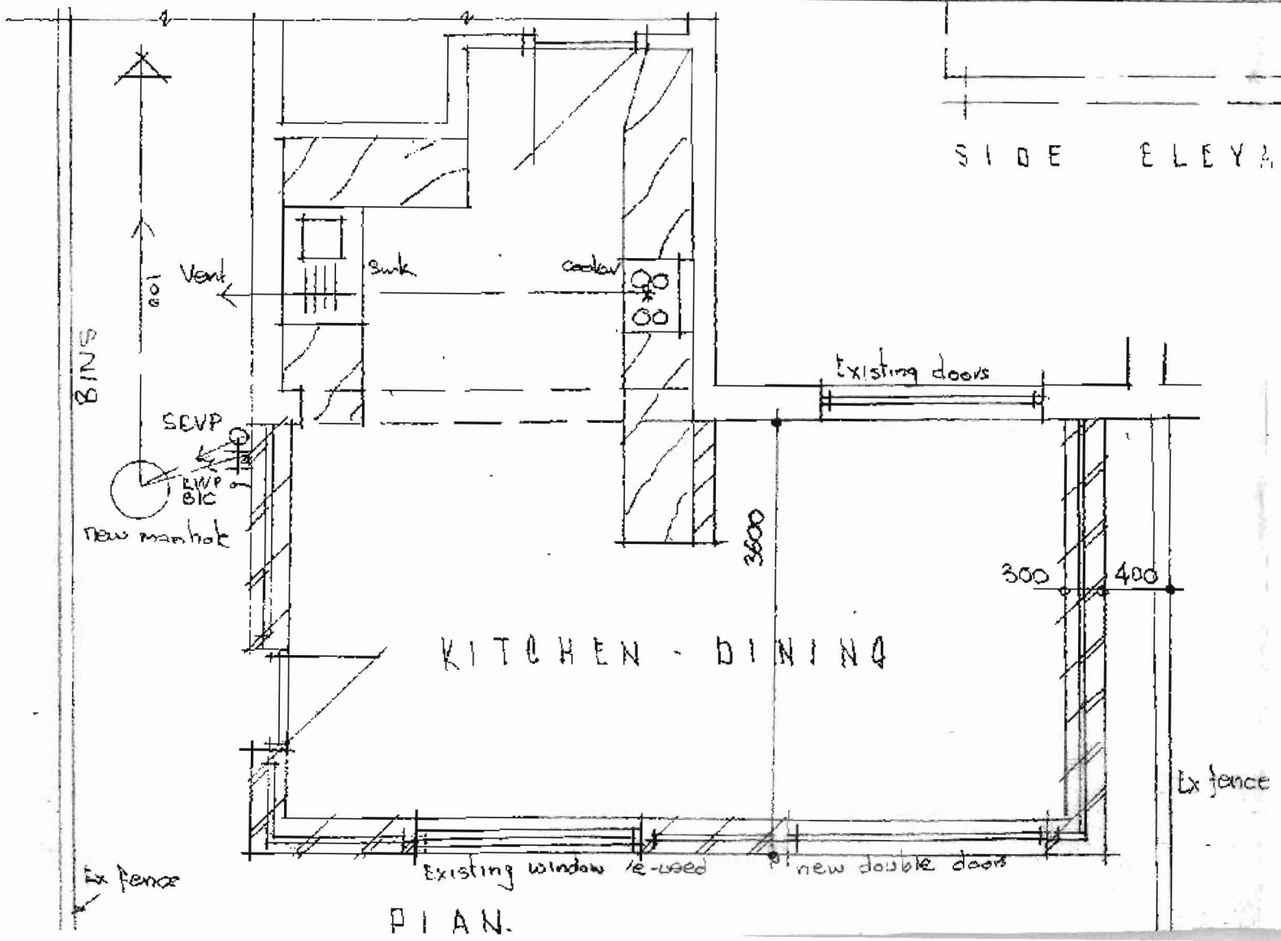

PLAN.

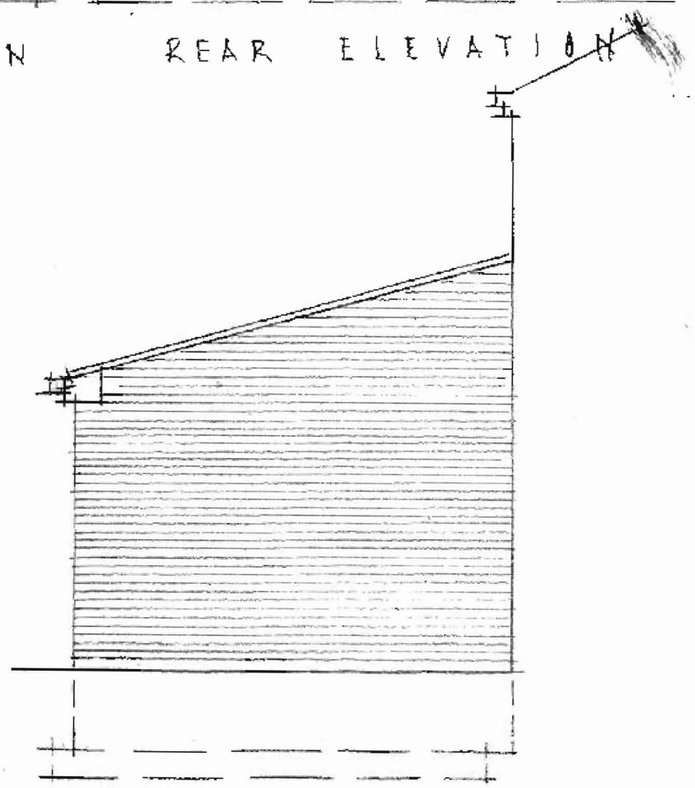

SIDE ELEVATION

PLANNING
RD
FILED
ECD 14 MAY 2010
INIT RECD DATE

PDC ARCHITECTS

SCALE	1:50	Drg. No.
DATE	04.10	702.1

PROJECT DESIGN CONSULTANTS
BARCLAY HOUSE, 35 WHITWORTH ST WEST
MANCHESTER M1 5NG
Telephone +44 (0) 161 228 2370
Facsimile +44 (0) 161 236 2646
e-mail: pdcarchitects@btopenworld