MR T CENTENERA

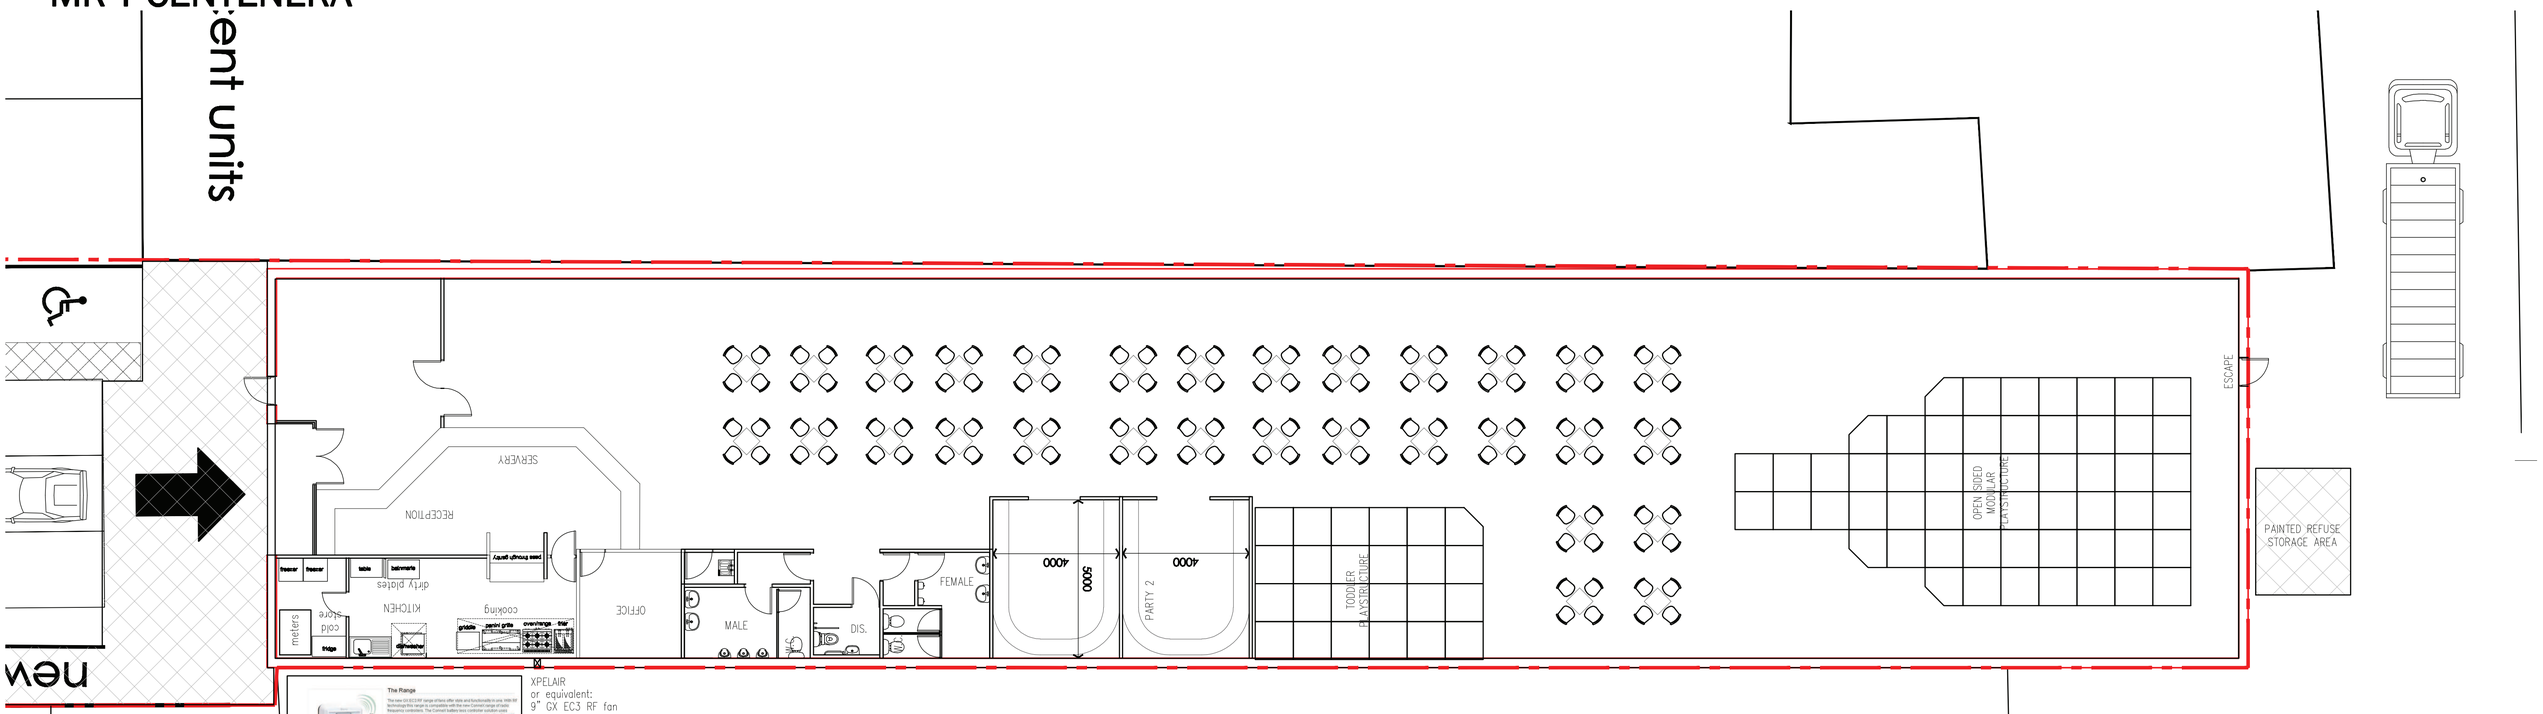

PROPOSED PLAN



EXISTING PLAN

UNIT 7, MANCHESTER INDUSTRIAL PARK

CHILDRENS ENTERTAINMENT CENTRE

SCALE 1:200/ @ A3

FOB PLAY

The Studio, 48 Ovenhouse Lane
Bollington, Cheshire. SK10 5EY
01625 265642
office@fob-design.com www.fob-design.com

REV	DATE	DRAWN BY

Copyright of fob design, all rights reserved.
All information contained within this drawing remains the property of fob design . The information should not be reproduced in whole or part or modified without written consent of fob design. No information within this drawing should be modified or disclosed or passed onto third parties without written consent of fob design.

1:500			
LAUGHING DUCKS			
XXX			
XXX			
XXX	XXX	Drawn	00.00.10 Status
XXX	A3	Checked	1:250@A1 Original
11710 PL 03			B