NOTE

This drawing is to read in conjunction with all other Architects drawings and all Structural Engineers drawings details and calculations.

It is the contractors responsibility to check all dimensions prior to fabrication or construction, any discrepancies to be reported to the Architect.

GROUND FLOOR PLAN No. 90 OLD LANSDOWNE ROAD

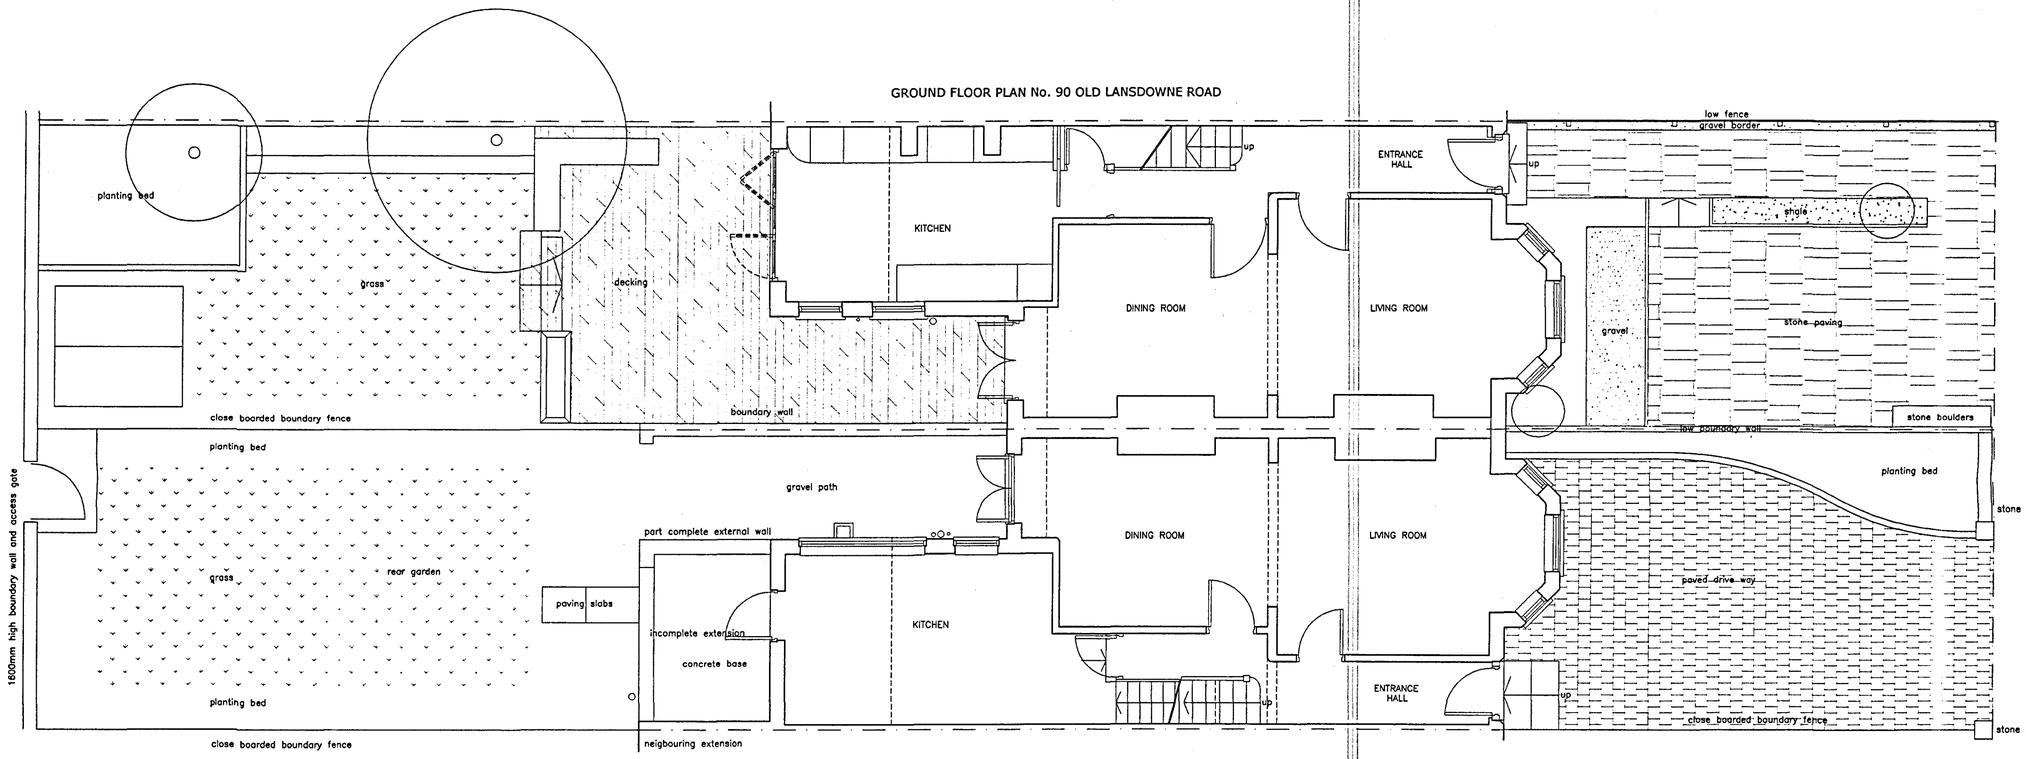

GROUND FLOOR PLAN No. 92 OLD LANSDOWNE ROAD

PLANNING AND BUILDING CONTROL
08 JUL 2013

TYLER & COMPANY
ARCHITECTS

Craycombe House, 73A Bold Street, Altrincham
Cheshire, WA14 2ES

Telephone: (0161) 929 0810
Facsimile: (0161) 929 0810
E-mail: toby@tylerarchitects.eclipse.co.uk

© Copyright do not scale of this drawing

Project

PROPOSED ALTERATIONS
90–92 OLD LANSDOWNE ROAD
DIDSBURY

Drawing

EXISTING GROUND FLOOR PLANS

Date 01.07.2013	Drawn By ajt	Scale 1 : 50 @ A1
Drawing Status	Drawing No.	Rev No.

1016–01

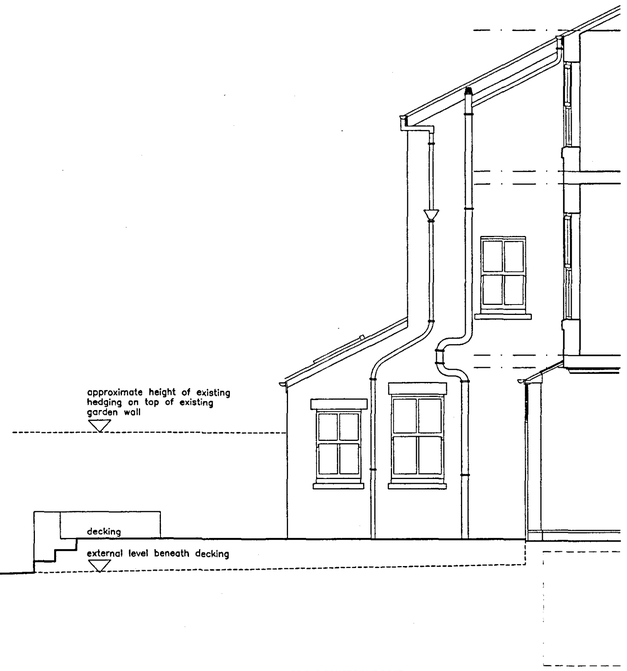

90 OLD LANSDOWNE ROAD
INTERNAL ELEVATION



90 OLD LANSDOWNE ROAD 92 OLD LANSDOWNE ROAD
EXISTING FRONT ELEVATIONS

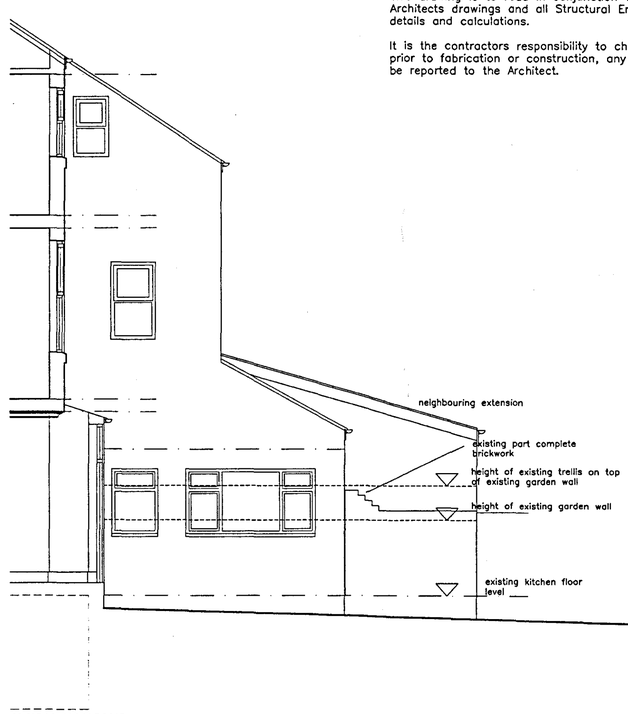

92 OLD LANSDOWNE ROAD
INTERNAL ELEVATION



92 OLD LANSDOWNE ROAD 90 OLD LANSDOWNE ROAD
EXISTING FRONT ELEVATIONS

NOTE

This drawing is to read in conjunction with all other Architects drawings and all Structural Engineers drawings details and calculations.

It is the contractors responsibility to check all dimensions prior to fabrication or construction, any discrepancies to be reported to the Architect.

PLANNING AND BUILDING CONTROL
08 JUL 2013

TYLER & COMPANY
ARCHITECTS

Craycombe House, 73A Bold Street, Altrincham
Cheshire, WA14 2ES

Telephone: (0161) 929 0810
Fax: mile: (0161) 929 0810
E-mail: t oy@tylerarchitects.eclipse.co.uk
© Copyright do not scale of this drawing

Project
PROPOSED ALTERATIONS
90-92 OLD LANSDOWNE ROAD
DIDSBURY

Drawing
EXISTING ELEVATIONS

Date 01.07.2013	Drawn By ajt	Scale 1 : 50 @ A1
Drawing Status	Drawing No.	Rev No.

1016-02