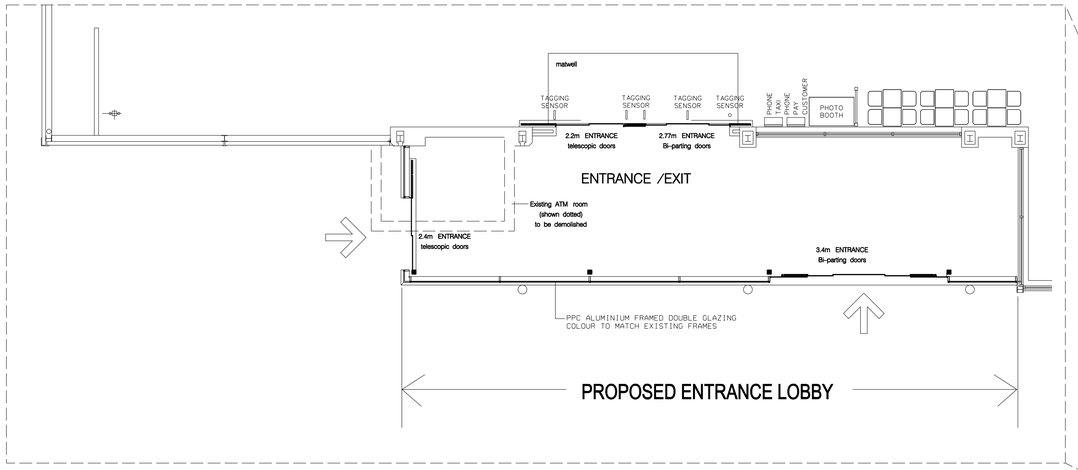

EXTRACT FOR GROUND FLOOR PLAN scale 1:100

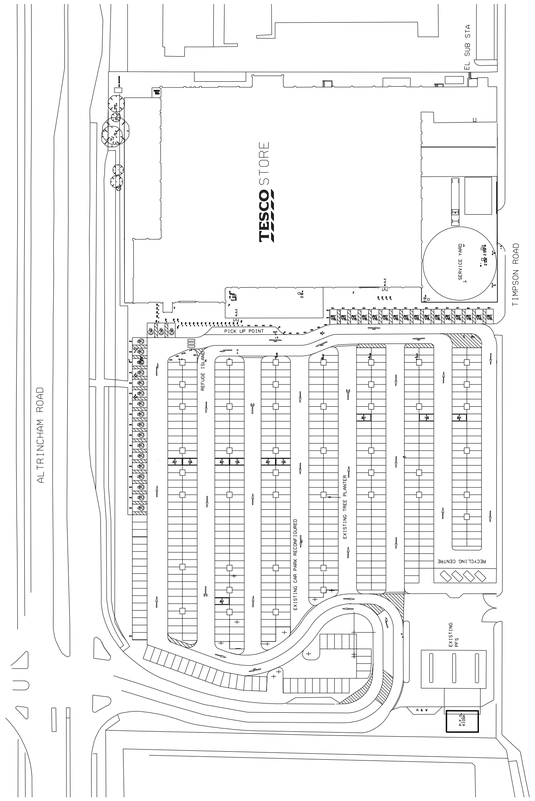

EXISTING SITE PLAN scale 1:1000

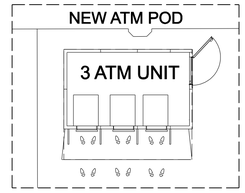

EXTRACT FOR SITE PLAN scale 1:100

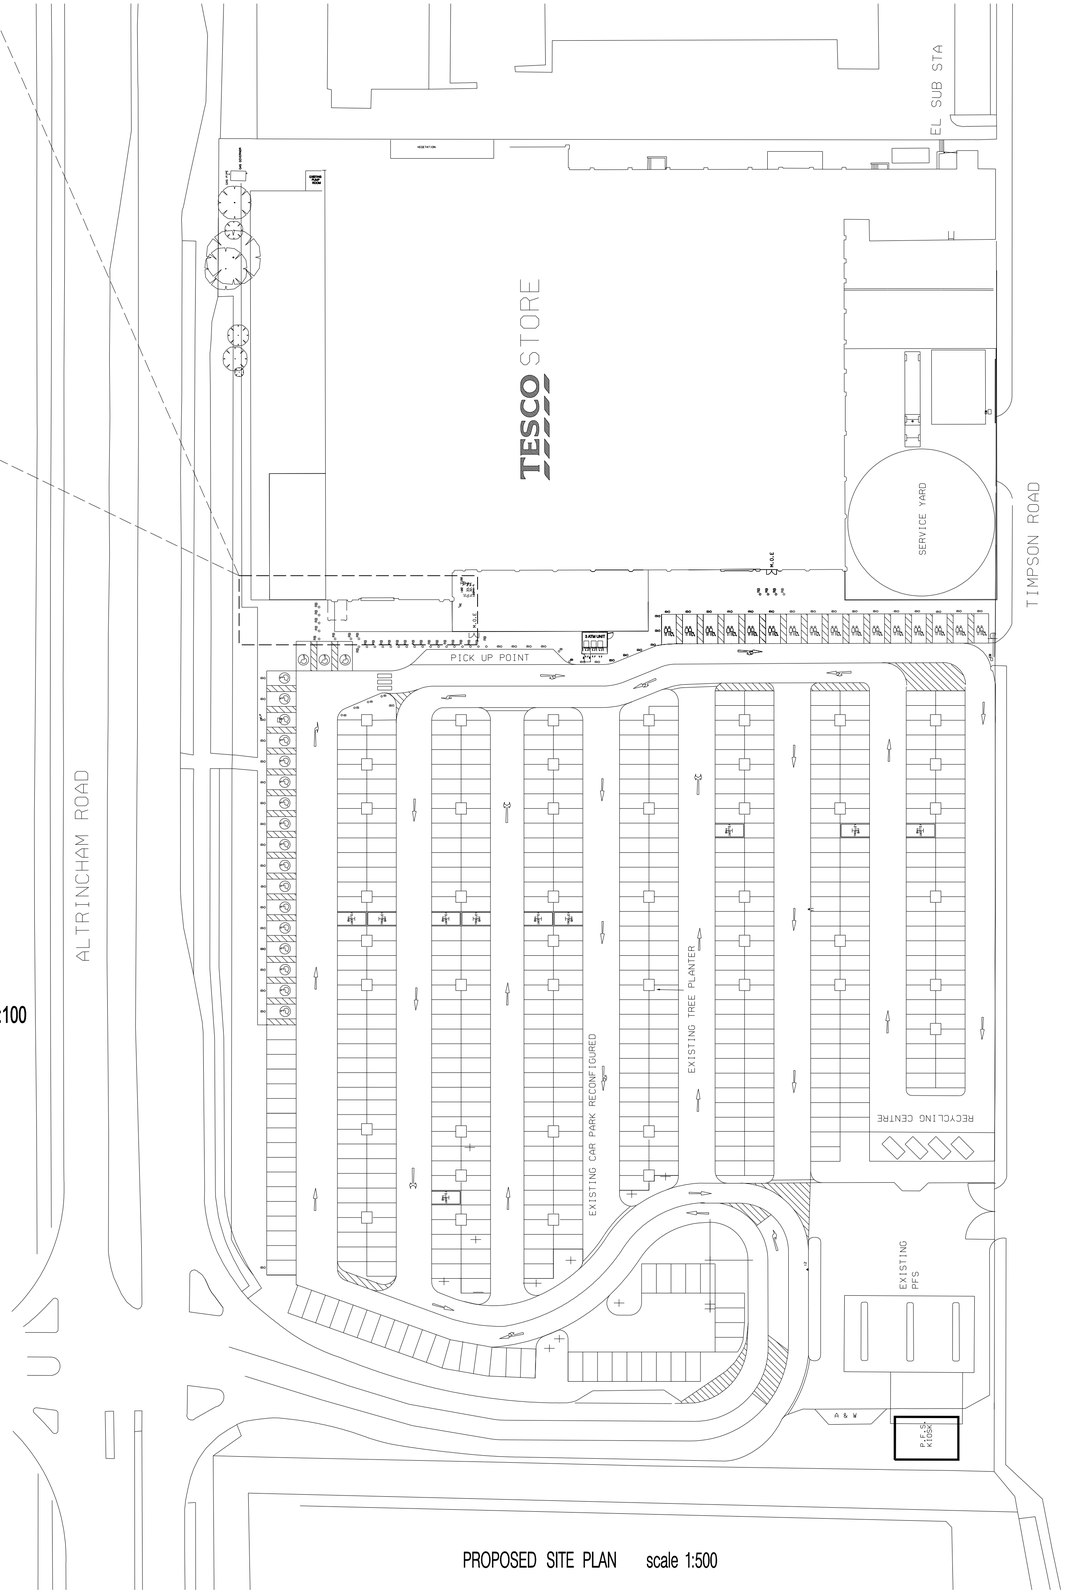

PROPOSED SITE PLAN scale 1:500

Do not scale this drawing.
Architects to be notified of any discrepancies.
Contractors must check all dimensions on site.
This drawing is copyright and is for the use on this project only.
This drawing is to be used soley for the information as titled. For other information refer to the latest revision of any cross referenced drawings.

Rev	Date	Description	Amd	Ckd
#		First Issue		
A	02.12.08	4 UNIT ATM RELOCATED AND AMENDED TO 3 UNITS	CK	SR
B	30.01.09	ATM UNIT RELOCATED FOLLOWING PLANNING CONSULTEE COMMENTS		SR

Amendments

Client: TESCO

Project: BAGULEY (STORE No. 2050)

Title: EXISTING & PROPOSED SITE PLAN

Project No:	Drwg No:	Amendment:
4993	/ P01 rev	B

Scale:	Sheet:	Date:
1:500@	A1	SEP '08

SMITH SMALLEY ARCHITECTS LTD
CRAVEN LODGE
VICTORIA AVENUE
HARROGATE
HG1 5PX
TEL 01423 531100

www.smithsmalley.co.uk
richardhill@smithsmalley.co.uk

BAGULEY 4993