

ARTELIA
INTERNATIONAL

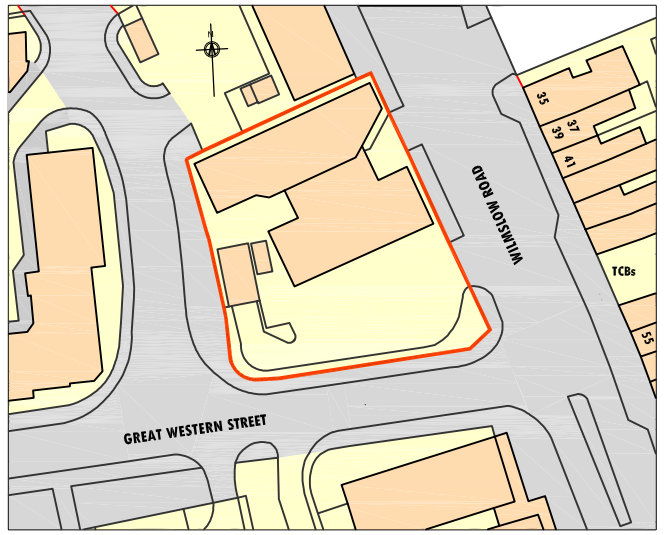

Ordnance Survey, (c) Crown Copyright 2012. All rights reserved. Licence number 100020449

LOCATION PLAN - Scale 1:1250

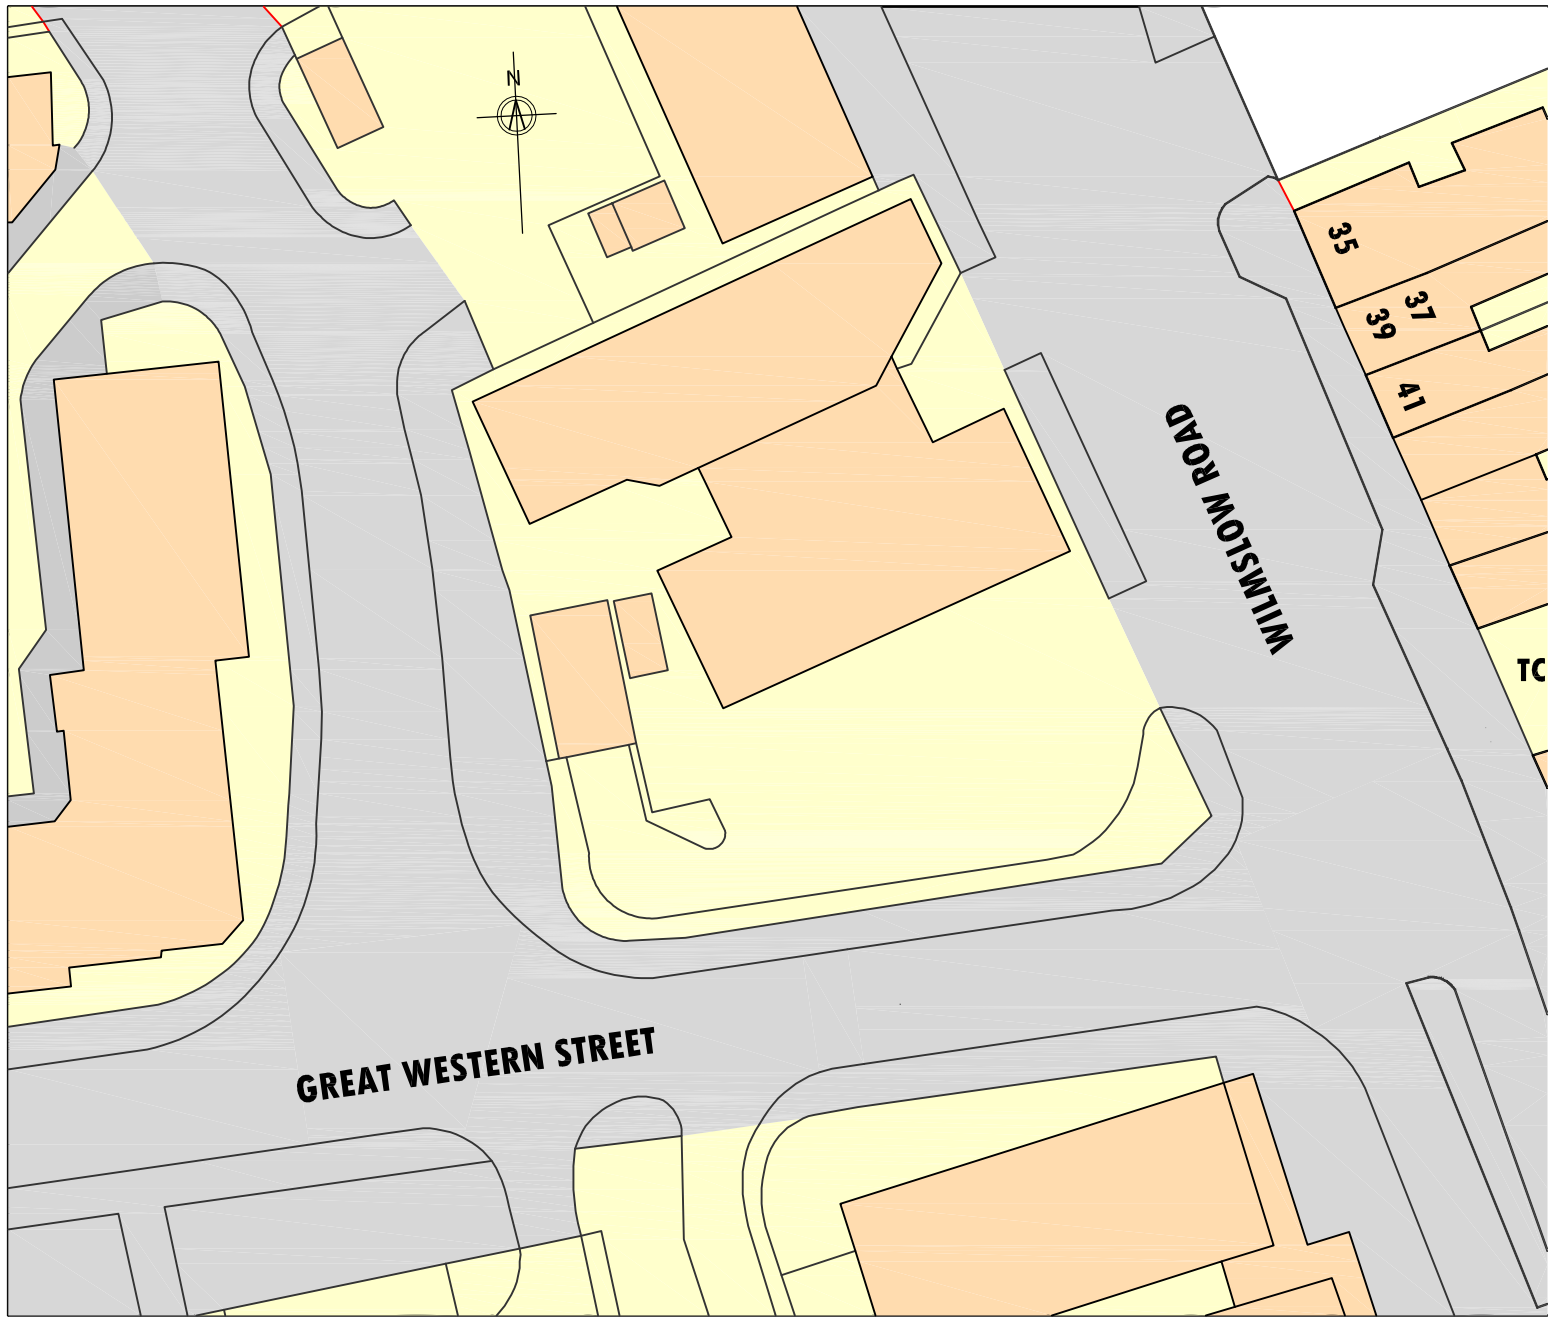

BLOCK PLAN - Scale 1:500

ADVERTS DRAWING

RLdm project managers & architects

REV	DATE		BY

PROJECT : SHELL RUSHOLME,
WILMSLOW ROAD, RUSHOLME,
MANCHESTER, M14 5TQ.

TITLE : LOCATION & BLOCK PLAN

SHELL UK RETAIL
PO BOX 430
STAINES
TW18 3ZB
UNITED KINGDOM

DRAWN BY :	JSL	SCALE :	1:500 & 1:1250
DATE :	12.10.12	PLOT DATE :	12.10.12
CAD FILE :	E:\ARCHIVE\DRAWINGS\10011355_RUSHOLME_2012		

DWG No :	1355 - 02	PLG	2012	

A3
ORIGINAL
PLOT SIZE