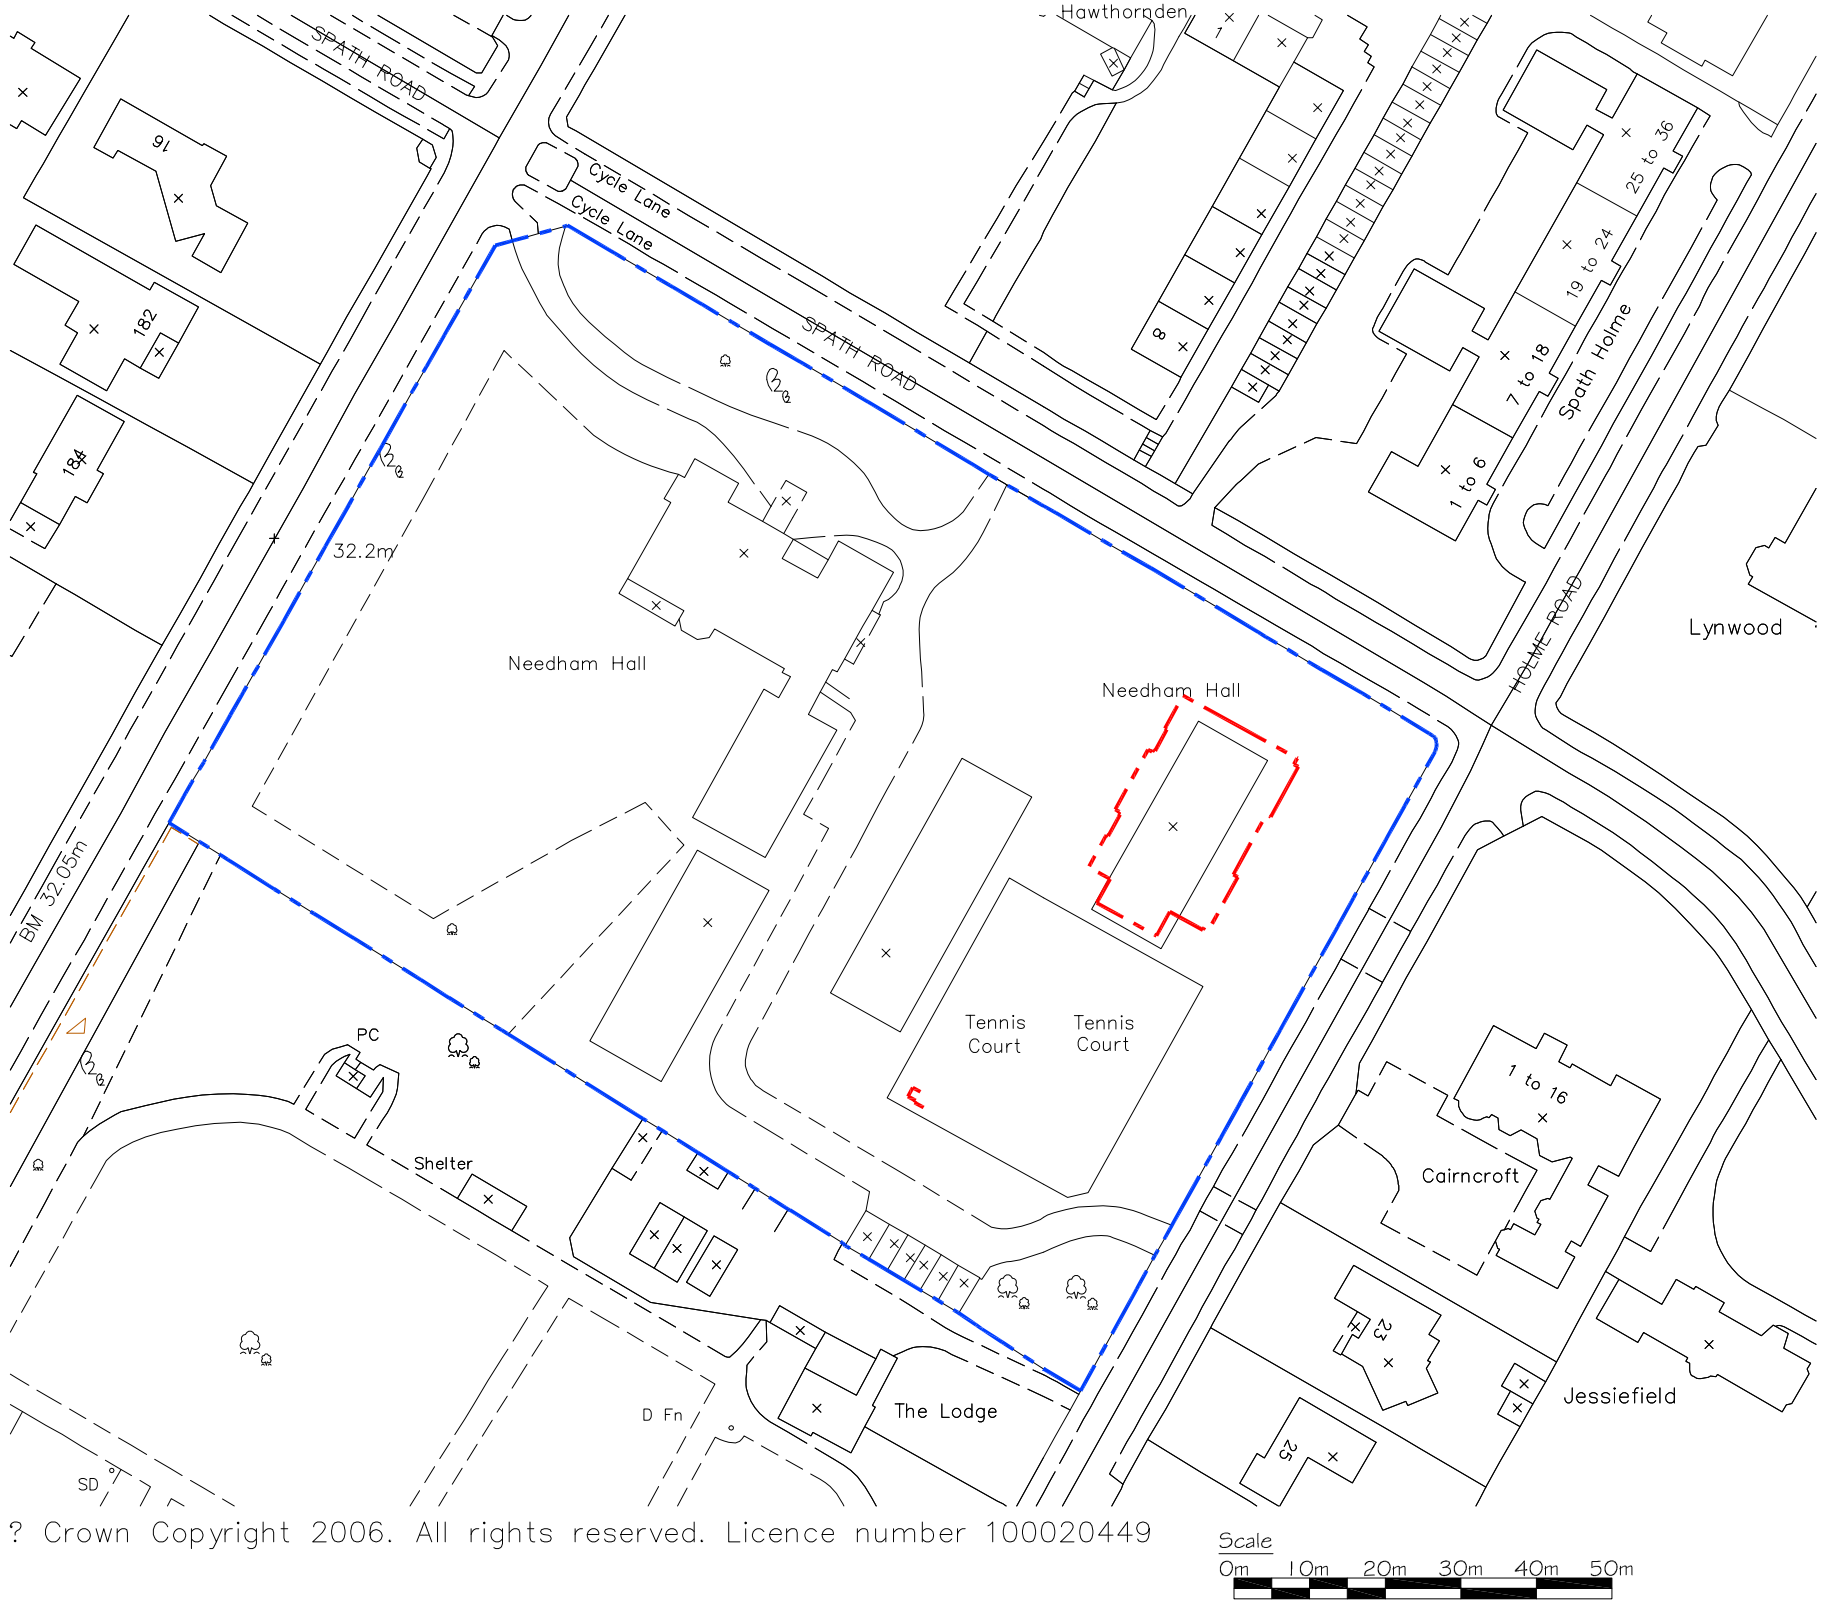


? Crown Copyright 2006. All rights reserved. Licence number 100020449

Area of Ownership

Area of Application

PJ Livesey GROUP

REVISIONS

Rev	Date	Description
A	Jun 09	Area of application amended.
B	Aug 09	Area of application for Blocks B & D amended.
C	Sep 09	Area of application for Block C redesign.

WARNING
Dimensions must not be scaled from this drawing. Dimensions required are to be obtained from the drawing office

Needham Hall Location Plan

072-00-1000C

Scale 1:1000 @A3 Date 13th Feb 07
Drawn A.Mc Checked

Needham Hall
Spath Road
Manchester
M20 2TU

P.J.Livesey Living Space (North) Ltd
Ashburton Park
Ashburton Road West
Trafford Park
Manchester M17 1AF
Tel : 0161 873 7878
Fax : 0161 873 8185
design@pjlivesey.co.uk

COPYRIGHT
This Drawing may not be used or reproduced in any way without the written consent of the P.J.Livesey Group Limited

The P. J. Livesey Group Ltd
www.pjlivesey-group.co.uk