PLANNING
CKD
EPLIED
ECD 3 0 APR 2008
INIT REC'D | DATE
LACTION

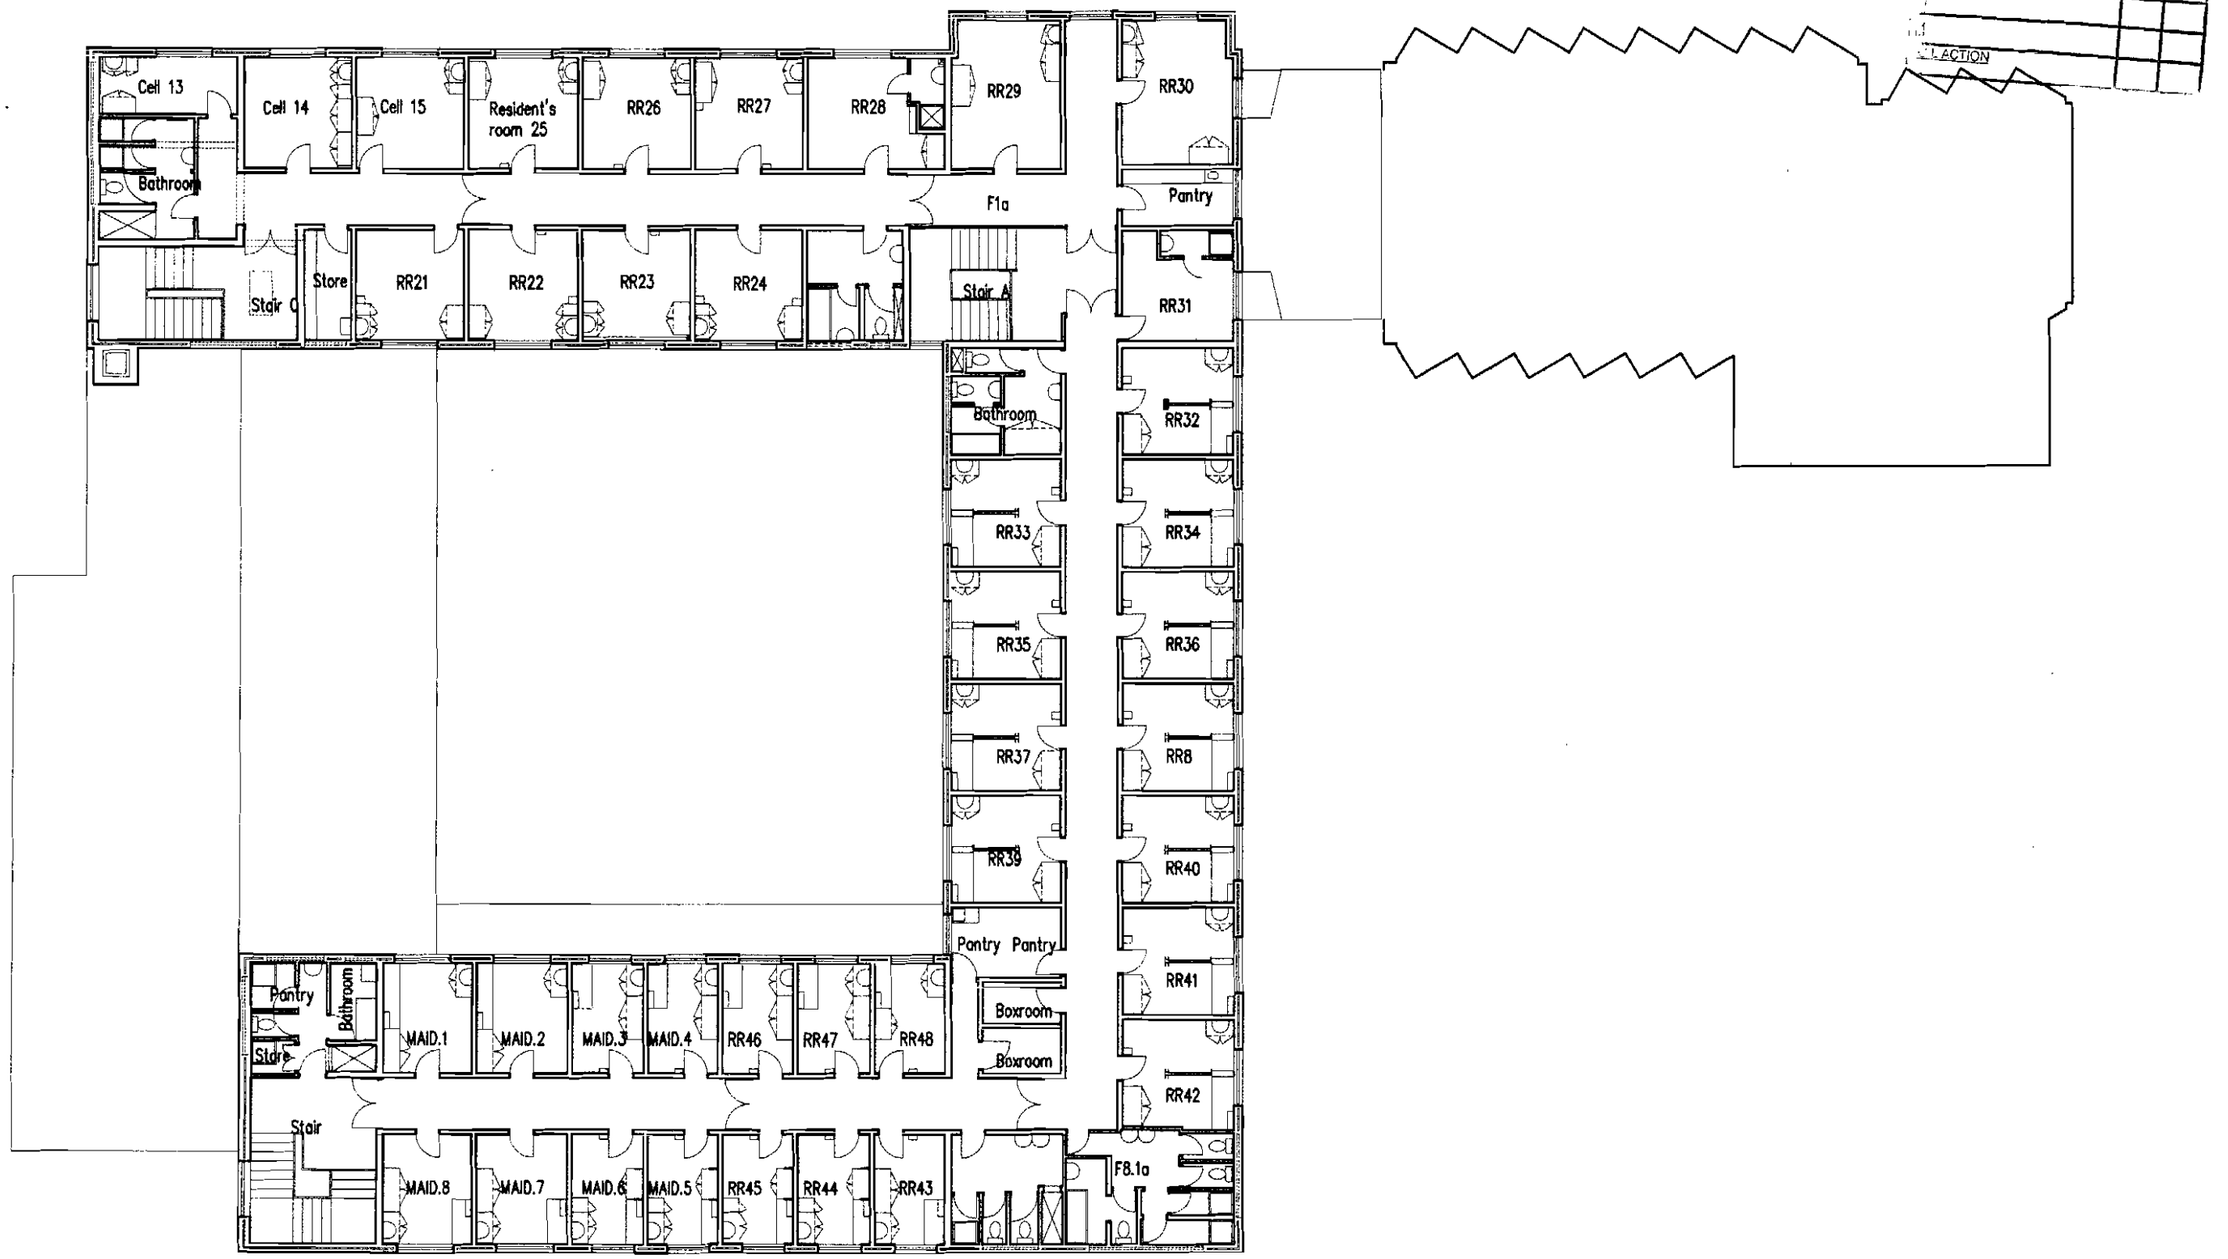

DIMENSIONS AND LEVELS MUST CHECKED BY THE CONTRACTOR : ORT ALL ERRORS TO ARCHITECT

	DATE	DESCRIPTION
A	08-03-07	PRELIMINARY PROPOSAL

TEMPLATE CAT LAYOUT A3(L)

THIS DESIGN CONFORMS TO CDM REGULATIONS REFER ALSO TO PROJECT HAZARD ELIMINATION & MANAGEMENT LISTS & DRAWING CDM1

CASTANON ASSOCIATES
ARCHITECTS
18a NETHERHALL GARDENS
London NW3 5TH Tel 020 7794 1800

Client :
ASHLEY EDUCATIONAL TRUST
67 – 77 Hathersage Road
Manchester M13 0EW

Project
ALTERATIONS :
Coniston & Ashley

Drawing Title :
Second Floor
Existing

SCALE AT A3 SIZE UNLESS NOTED :
1: 200

PROJECT	DRAWING	REV
2400	A3.200	A