Plans Prepared for Local Authority Approval

All dimensions to be checked on site

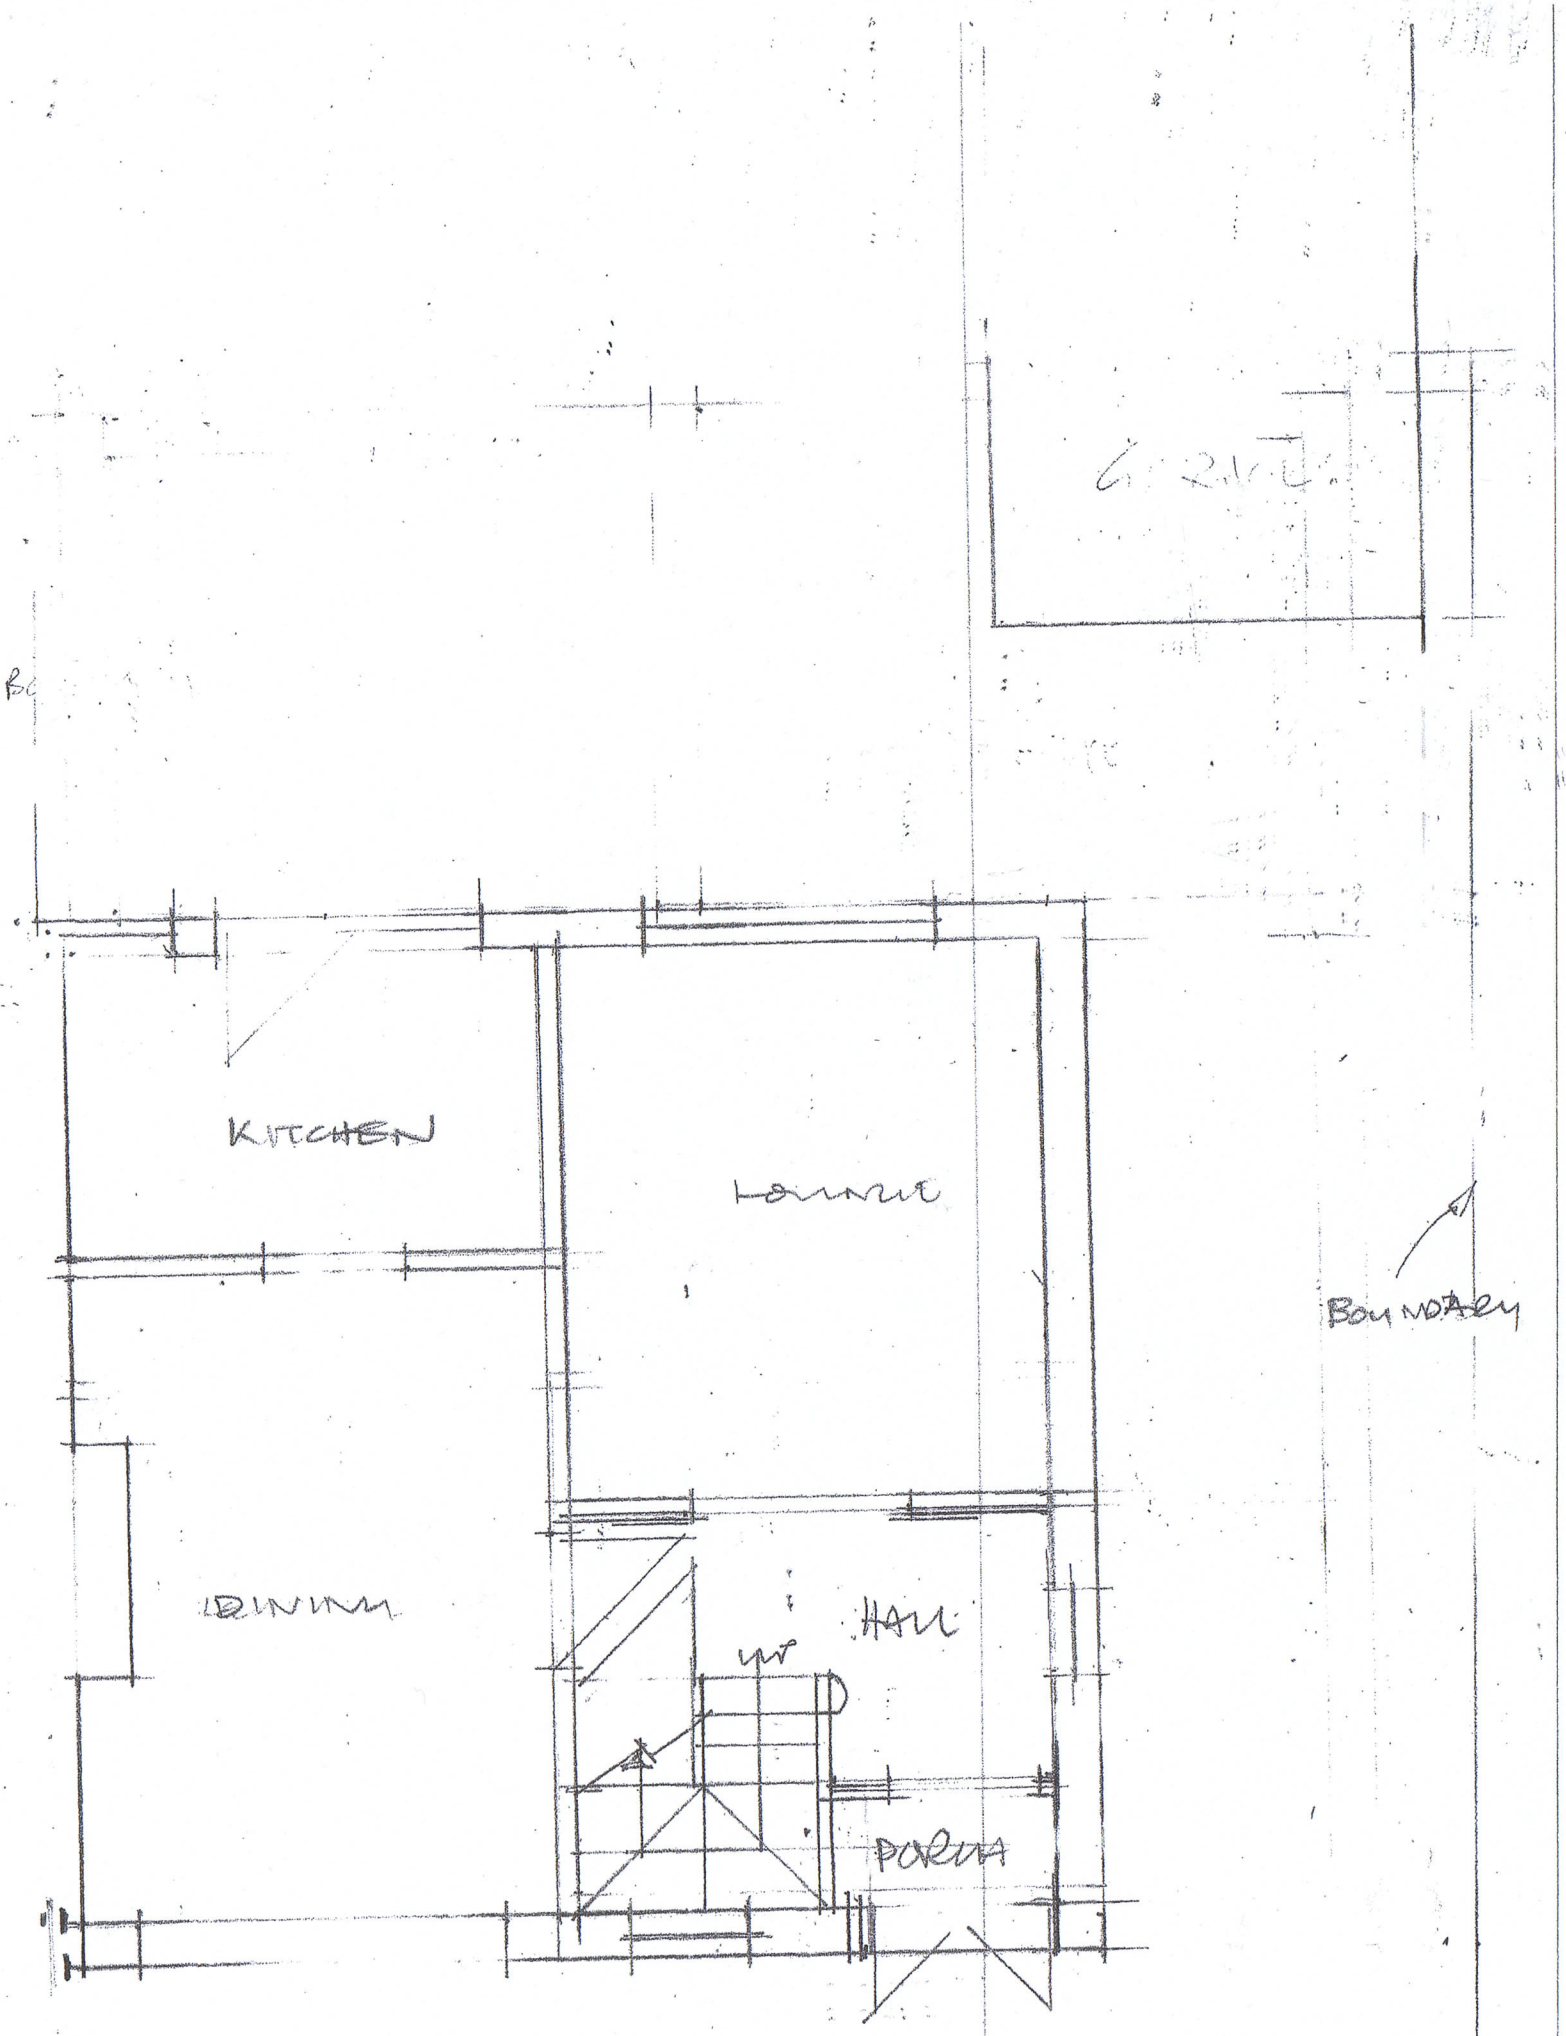

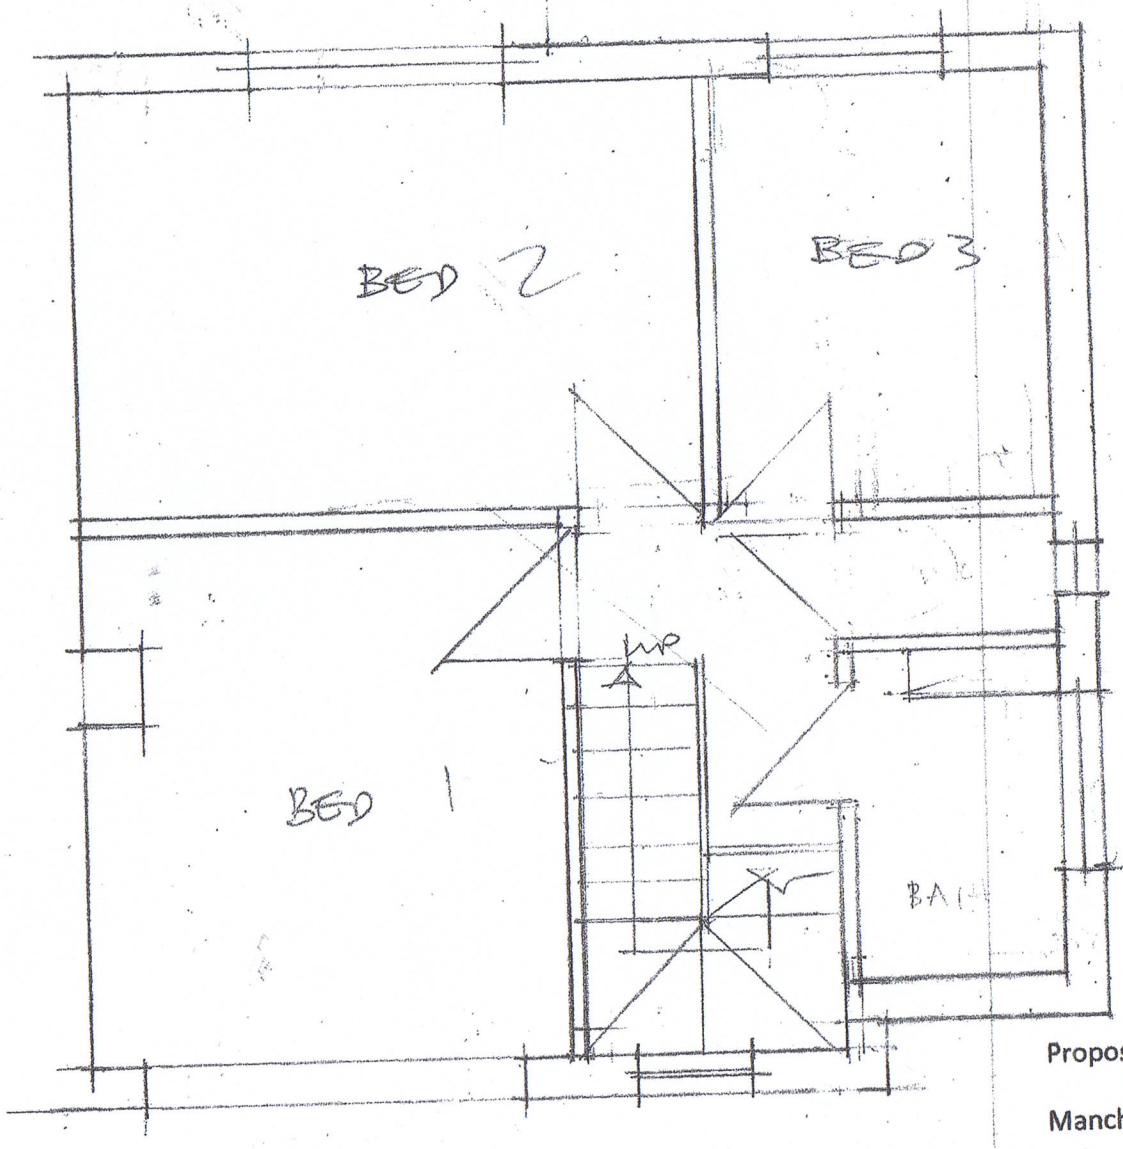

Proposed Extension at 3 Moor Park Road

Manchester M20 5PF

Existing Plans

Scale 1:50 @A3