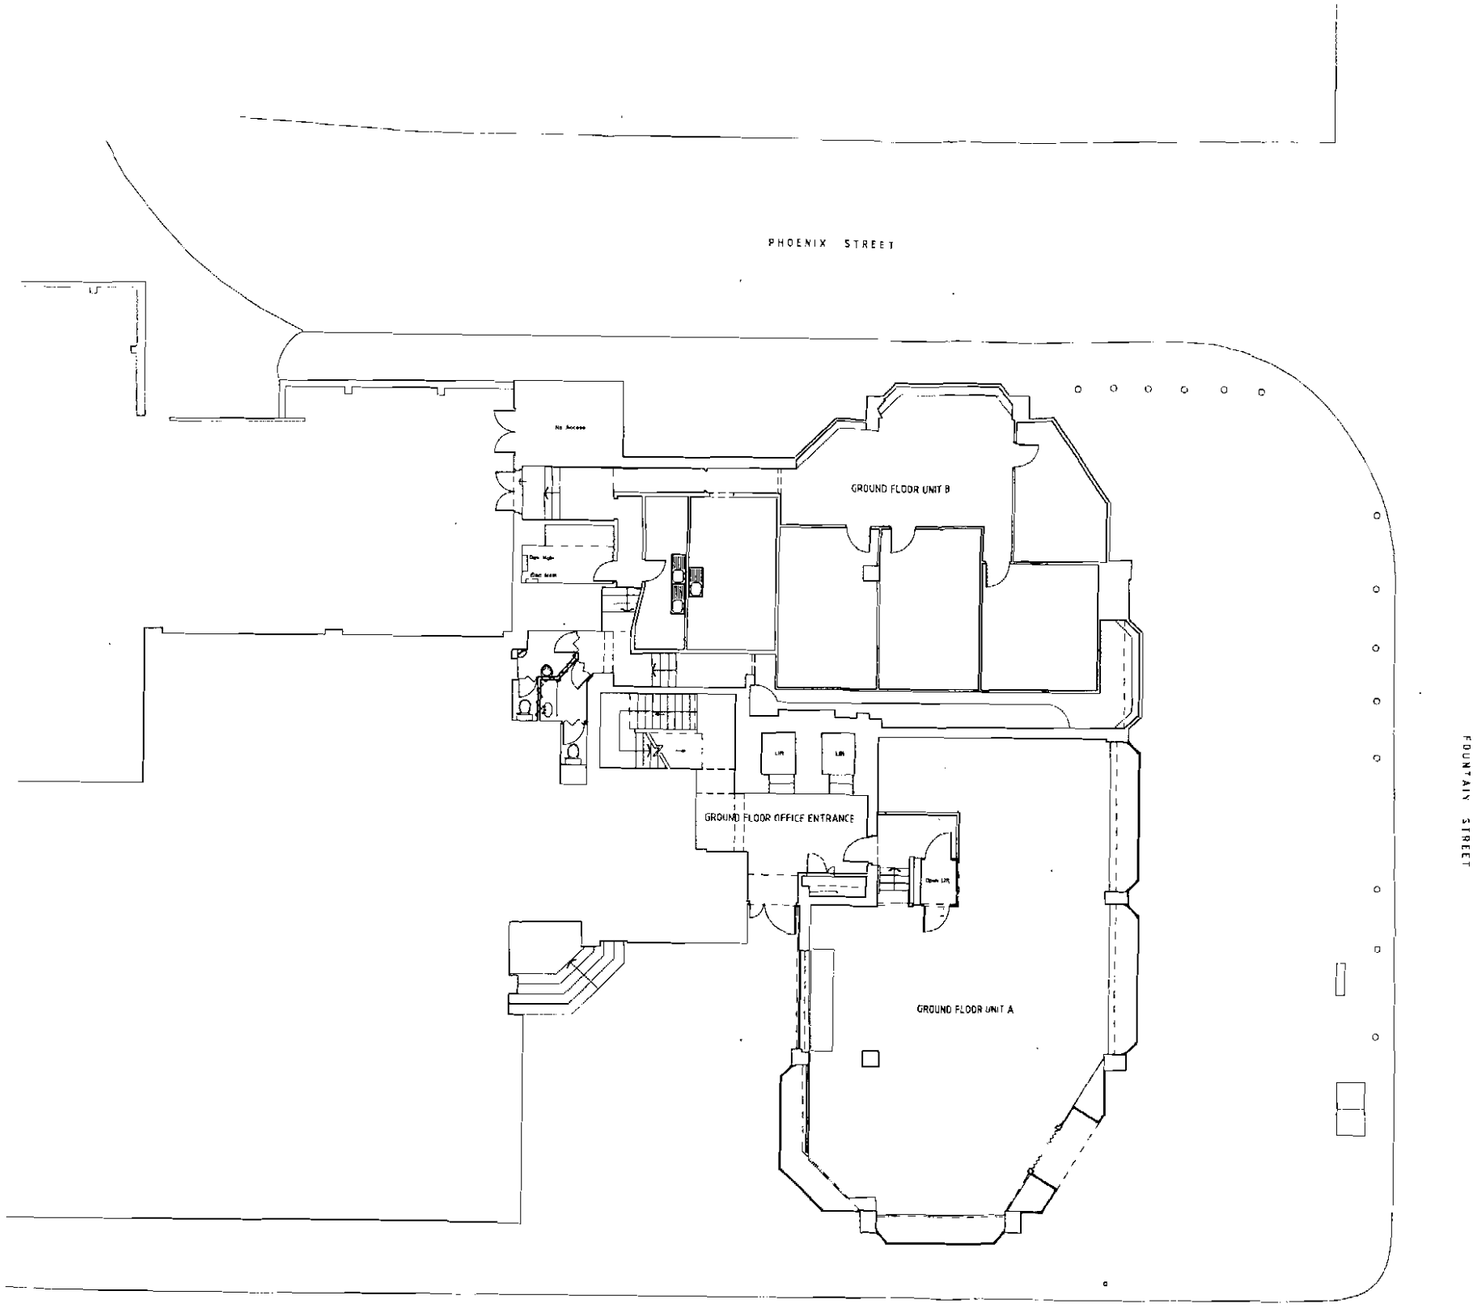



1 2 3 4 5 6 7m

DO NOT SCALE - USE FIGURED DIMENSIONS ONLY

**OMBLER IWANOWSKI** ARCHITECTS
10 TARIFF STREET MANCHESTER M1 2FF
TEL 0161 236 6778 FAX 0161 236 7078
OMBLERIWANOWSKI@Olarchitects.CO.UK

PLANNING
ACK'D
REPLIED
RECD 12 MAY 2008
UNIT REC'D | DATE
M
M
M
FOR ACTION
M

# 18-20 FOUNTAIN ST

REDEVELOPMENT FOR BRUNTWOOD

**OI**


GROUND FLOOR PLAN
AS EXISTING

09.04.08 SCALE 1:100 @ A1

-- | L(10)001 | --



MARBLE STREET AS EXISTING ELEVATION

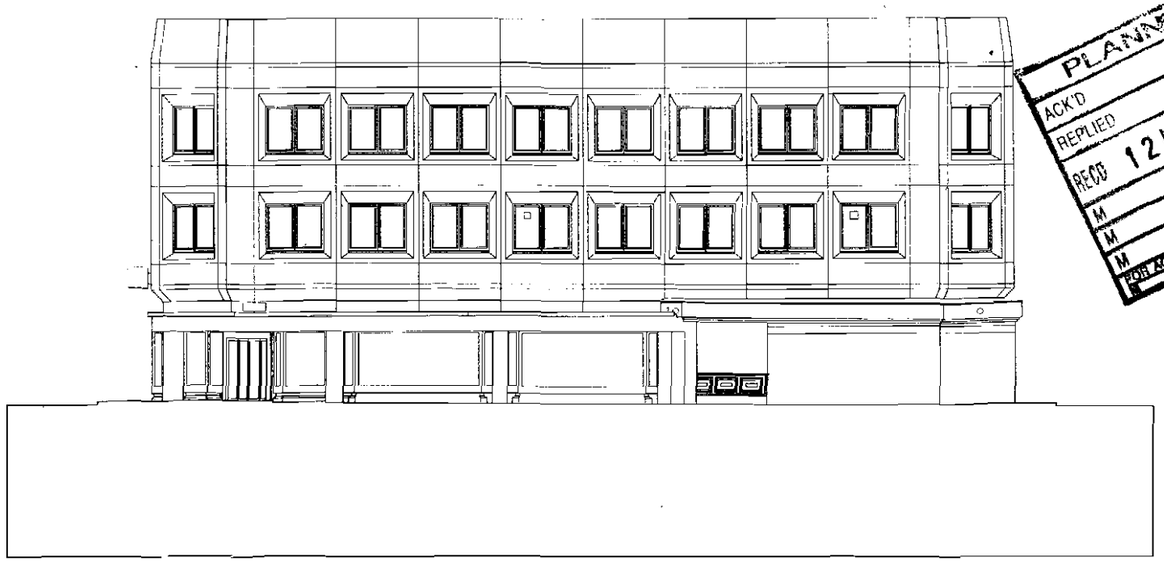


FOUNTAIN STREET AS EXISTING ELEVATION

1 2 3 4 5 6 7m

DO NOT SCALE - USE FIGURED DIMENSIONS ONLY

**OMBLER IWANOWSKI** ARCHITECTS
10 TARIFF STREET MANCHESTER M1 2FF
TEL 0161 236 6778 FAX 0161 236 7078
OMBLERIWANOWSKI@Oiarchitects.CO.UK

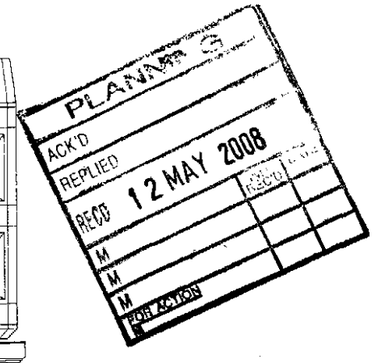


# 18-20 FOUNTAIN ST

REDEVELOPMENT FOR BRUNTWOOD


**OI**

ELEVATIONS AS EXISTING
sheet 1 of 2


09.04.08 SCALE 1:100 @ A1

-- | L(10)002 | --


OMBLER IWANOWSKI ARCHITEC
10 TARIFF STREET MANCHESTER M1 2
TEL 0161 236 6778 FAX 0161 236 70
OMBLERIWANOWSKI@Oiarchitects.CO.U

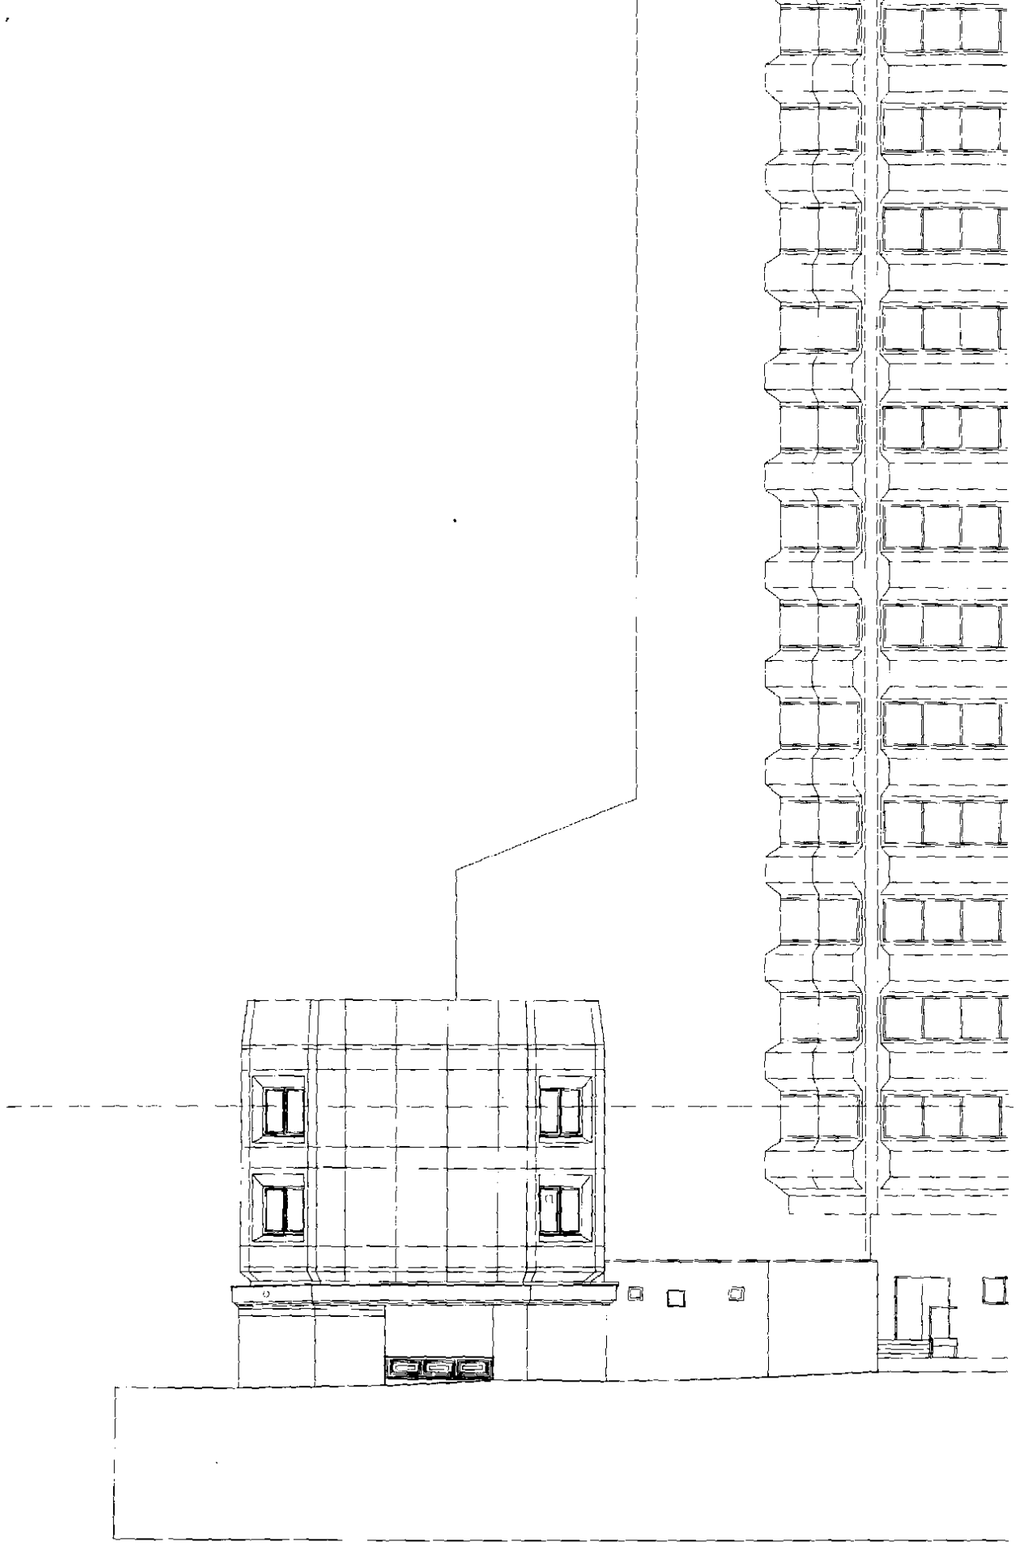

PHOENIX STREET AS EXISTING ELEVATION

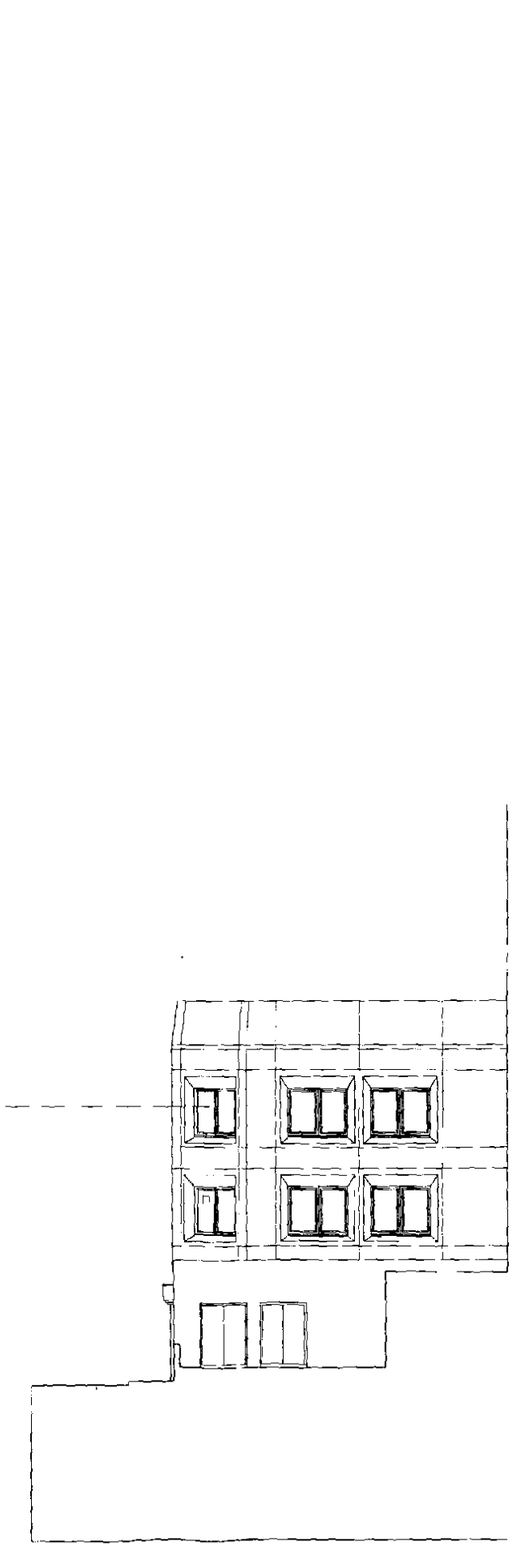

SIDE ELEVATION FROM PHOENIX STREET, AS EXISTING

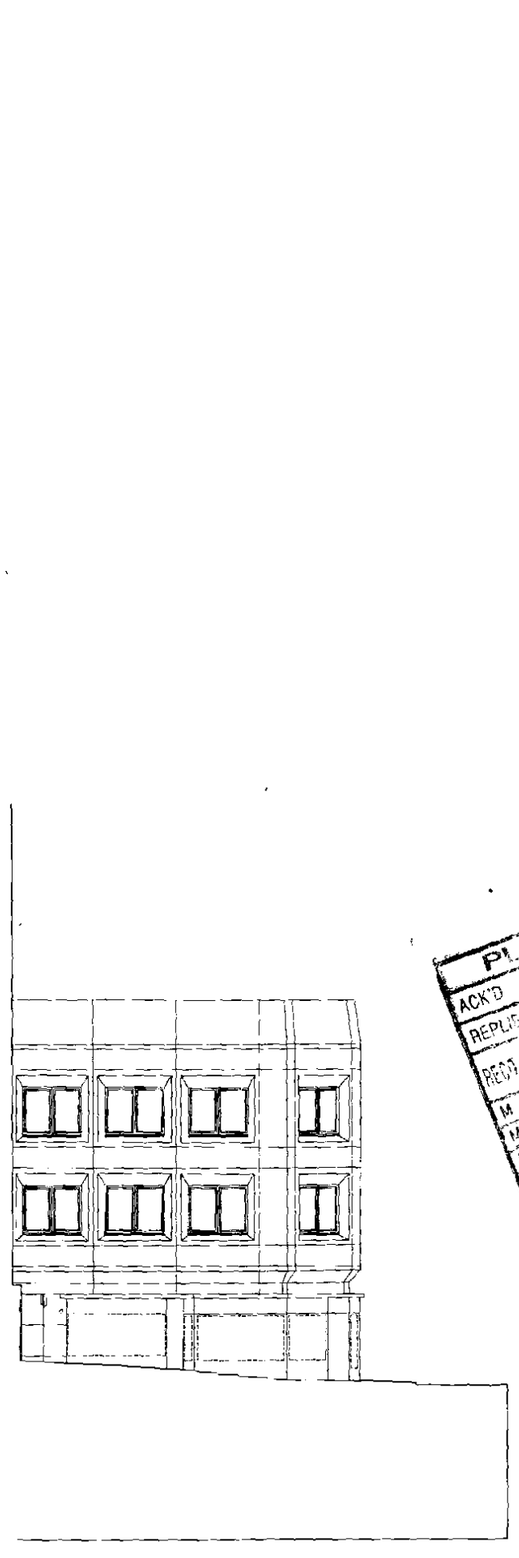

SIDE ELEVATION FROM MARBLE STREET, AS EXISTING

PLANNING
ACK'D
REPLIED
RECD 12 MAY 2000
DATE
M
M
M
FOR ACTION

# 18-20 FOUNTAIN ST

REDEVELOPMENT FOR BRUNTWOOD

**OI**

ELEVATIONS AS EXISTING
sheet 2 of 2

09.04.08 SCALE 1:100 @ A1

-- L(10)003 --