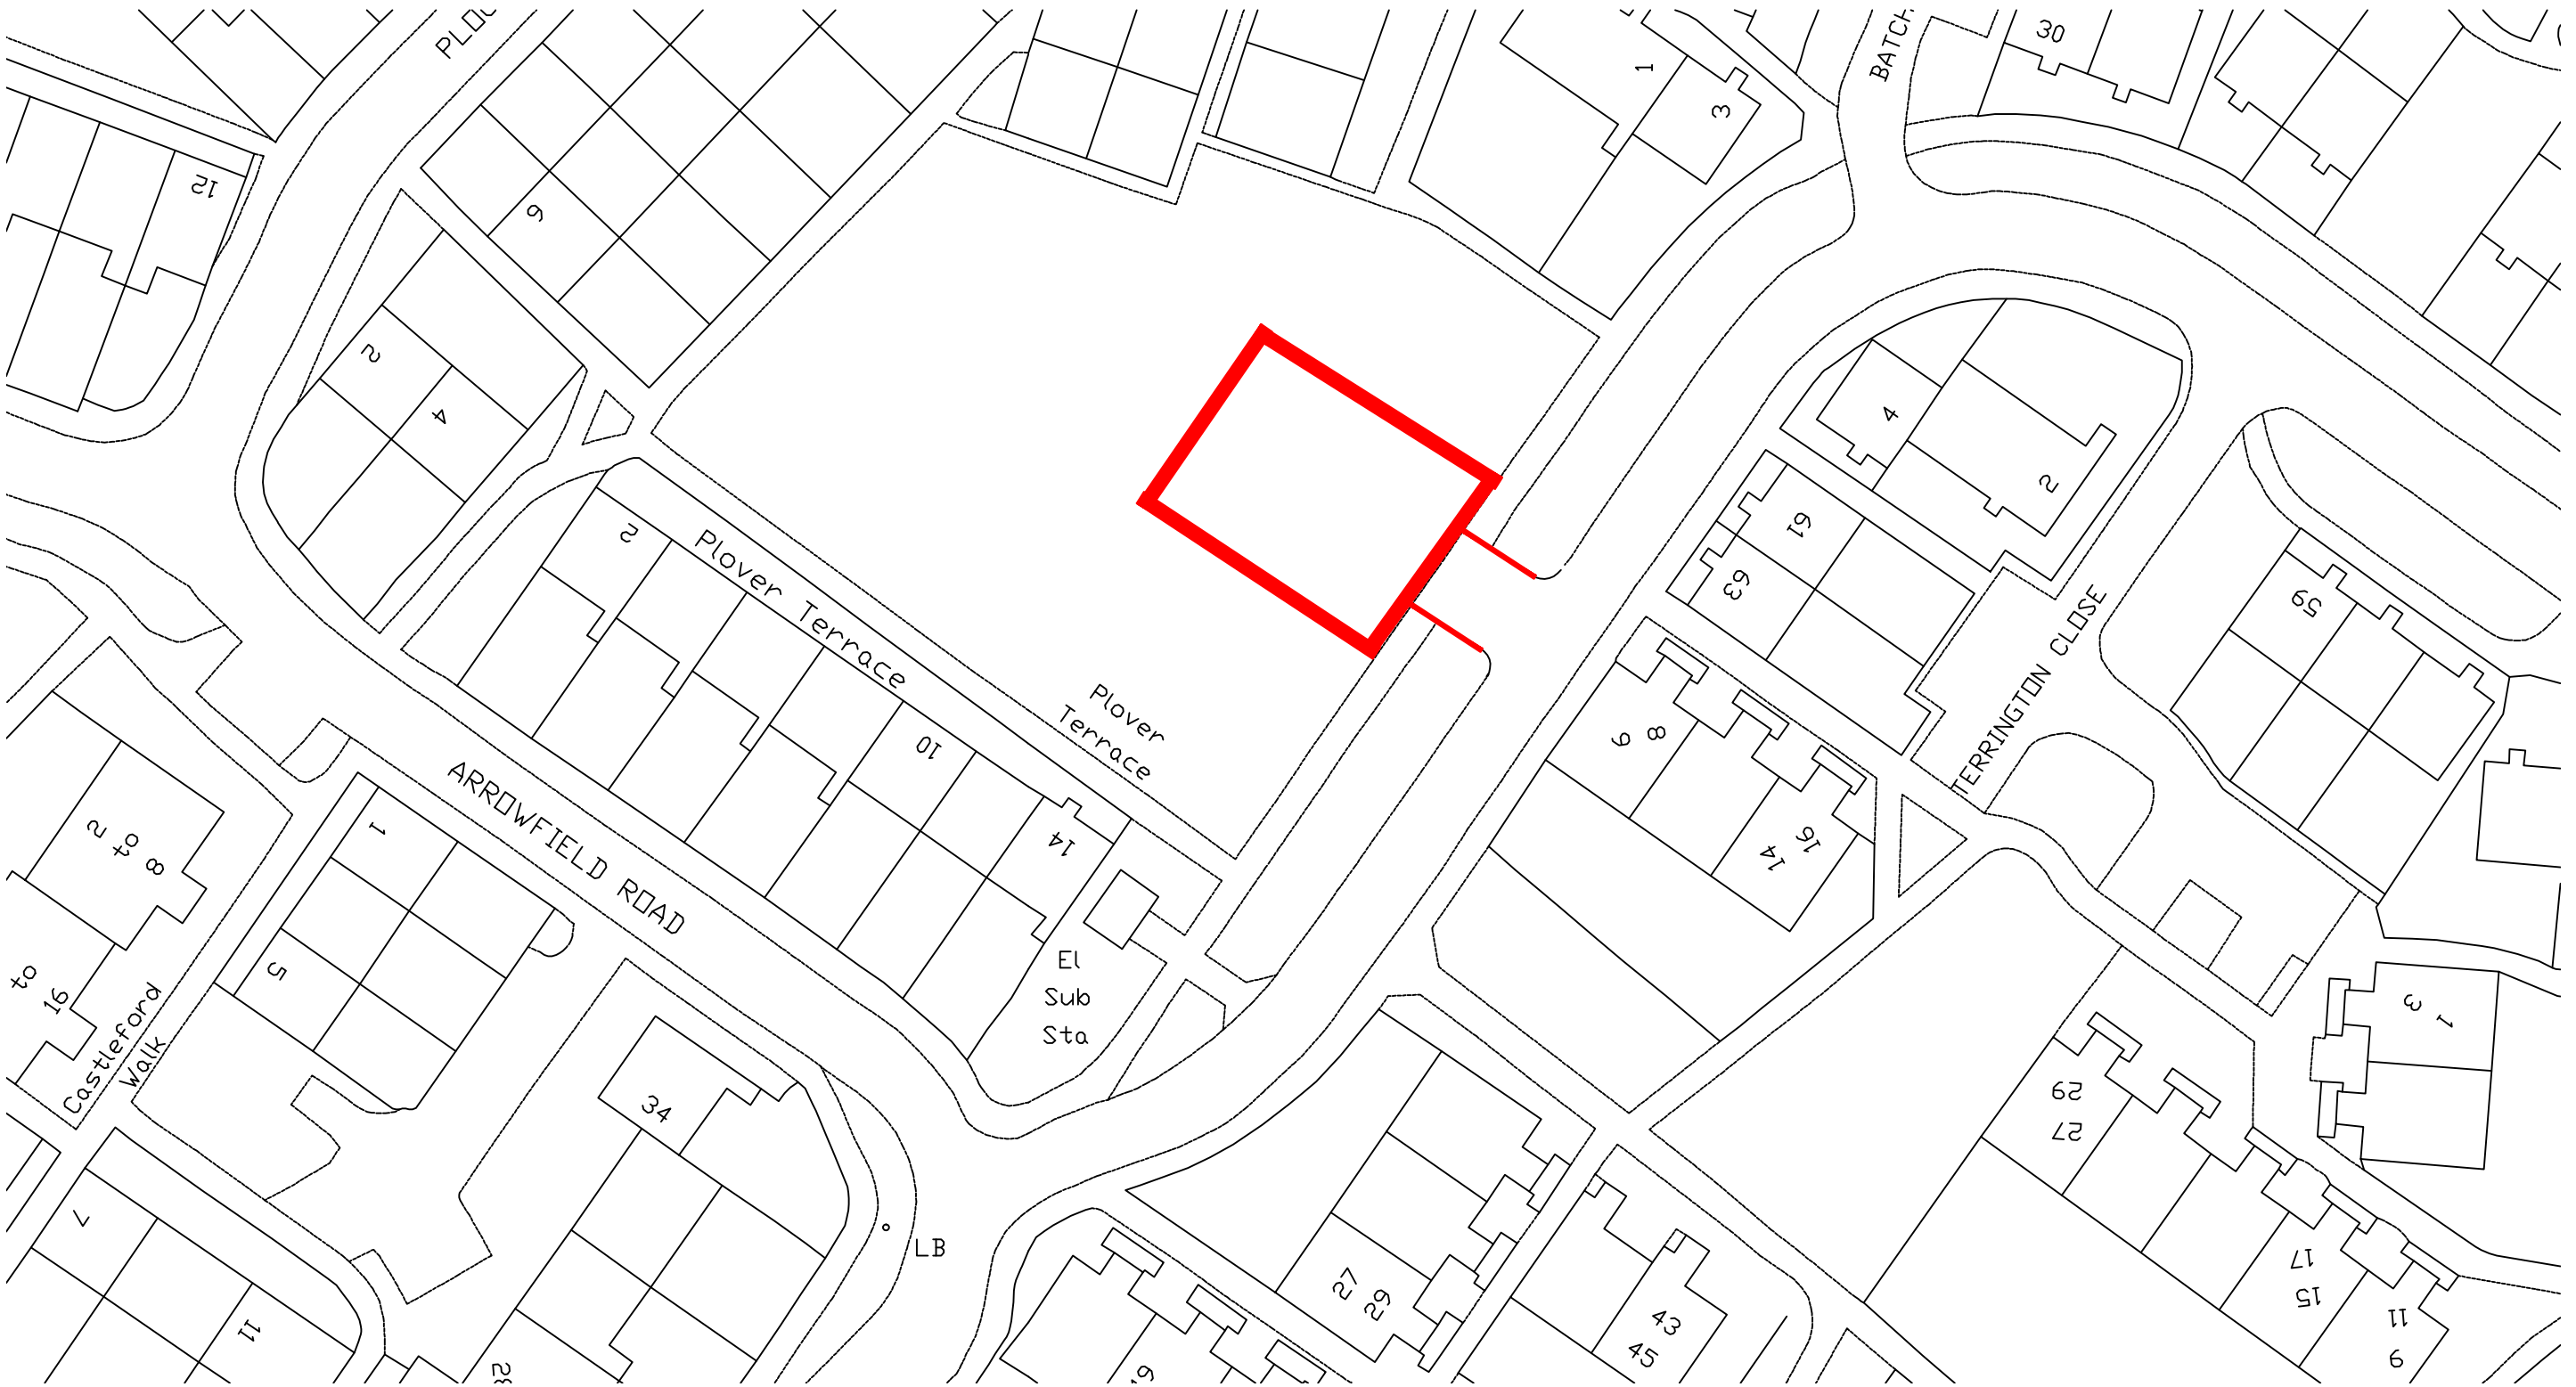

Southway Housing Trust

Aspen House
825 Wilmslow Road
Didsbury
Manchester
M20 2SN

JOB TITLE
ARROWFIELD ENVIROMENTAL IMPROVEMENTS

DRAWING TITLE
BLOCK PLAN

COMPUTER FILE	DATE	SCALE	DRAWN	CHECKED
	MAY 12	1:500	TT	

JOB NO.	DRAWING NO.	REVISION
SW/39018	E/SC1	