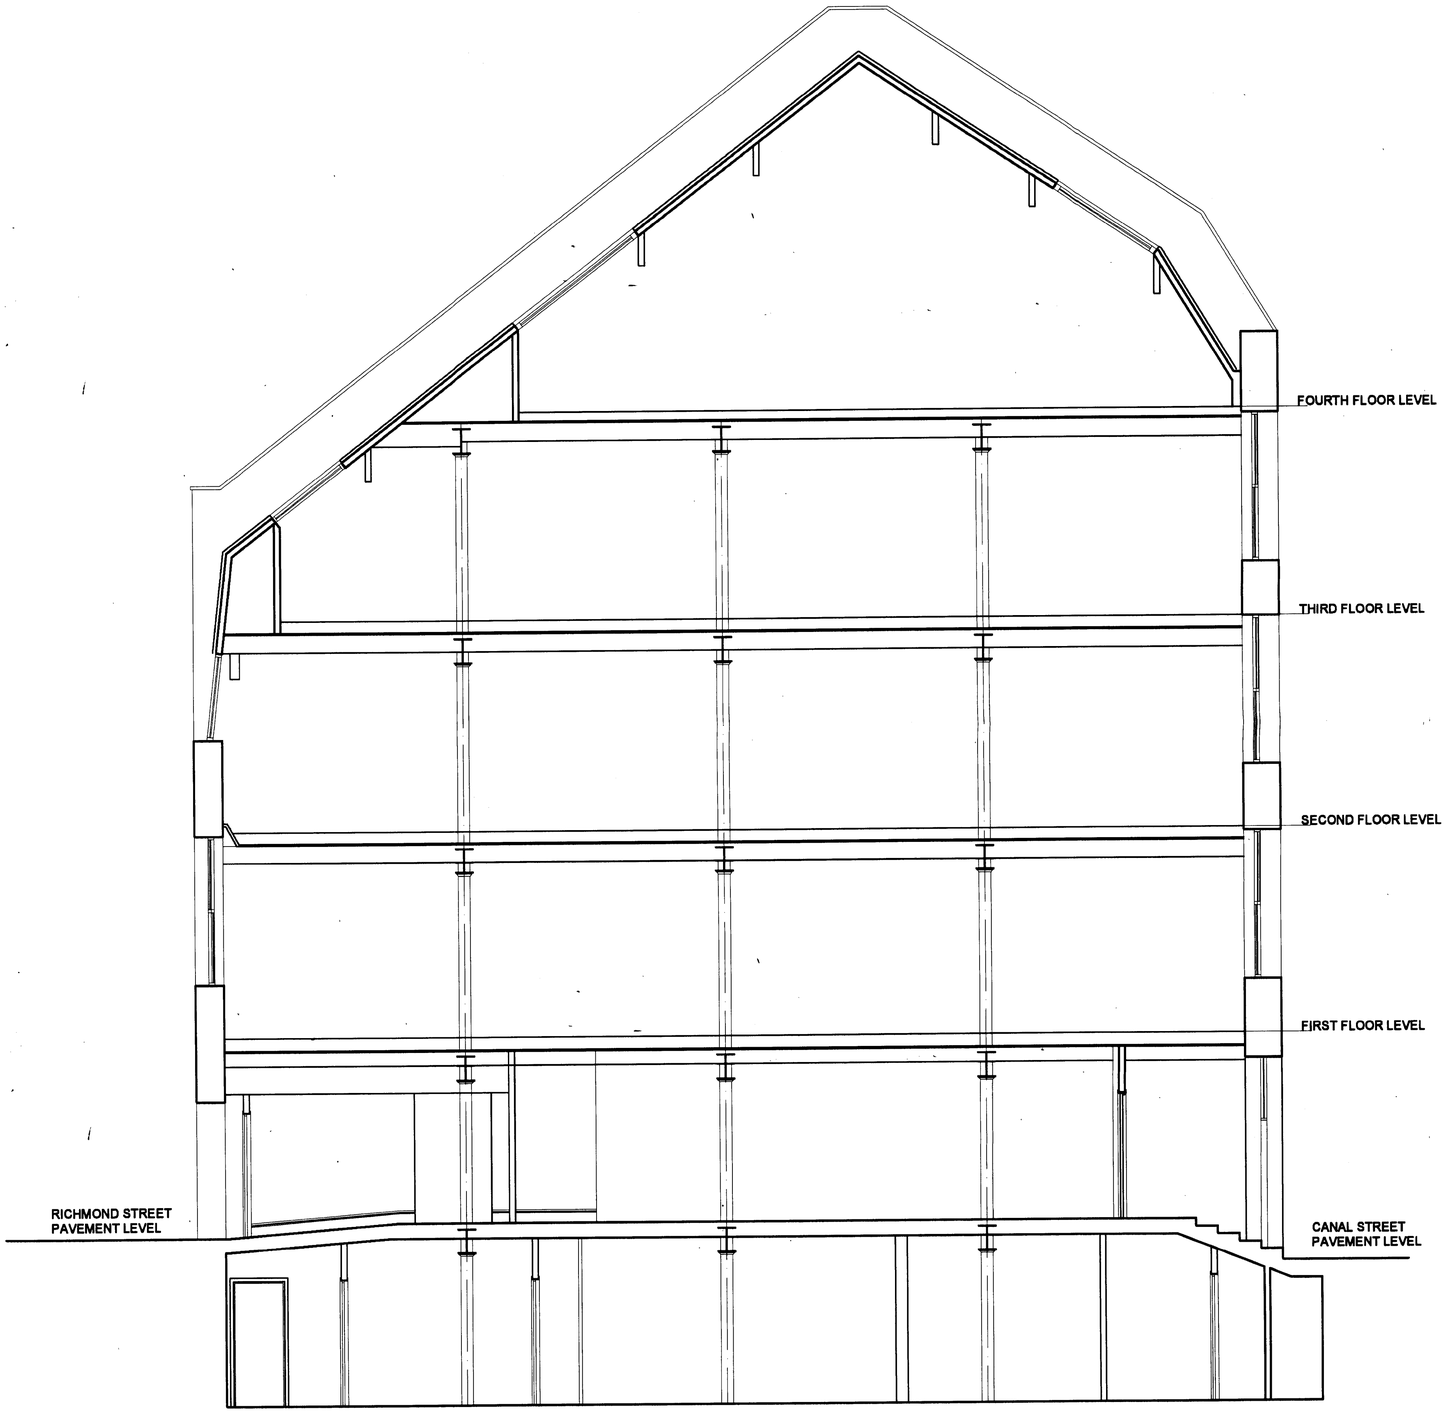

EXISTING BUILDING SECTION

rca

Richard Chadwick Associates Ltd.
Chartered Designers
RCA STUDIOS 228A STOCKPORT ROAD
TIMPERLEY CHESHIRE WA15 7UA

Revisions: .

PLANNING
ACKD
PPLIED
RECD - 5 JUN 2008

CLIENT M. CAINE

JOB VELVET
MANCHESTER

TITLE EXISTING SECTION

JOB NO. 917 DRAWING NO. 07

SCALE 1:50 DATE 12.01.08.

www.richardchadwick.co.uk
0161 980 1020 phone
fax 0161 980 8883