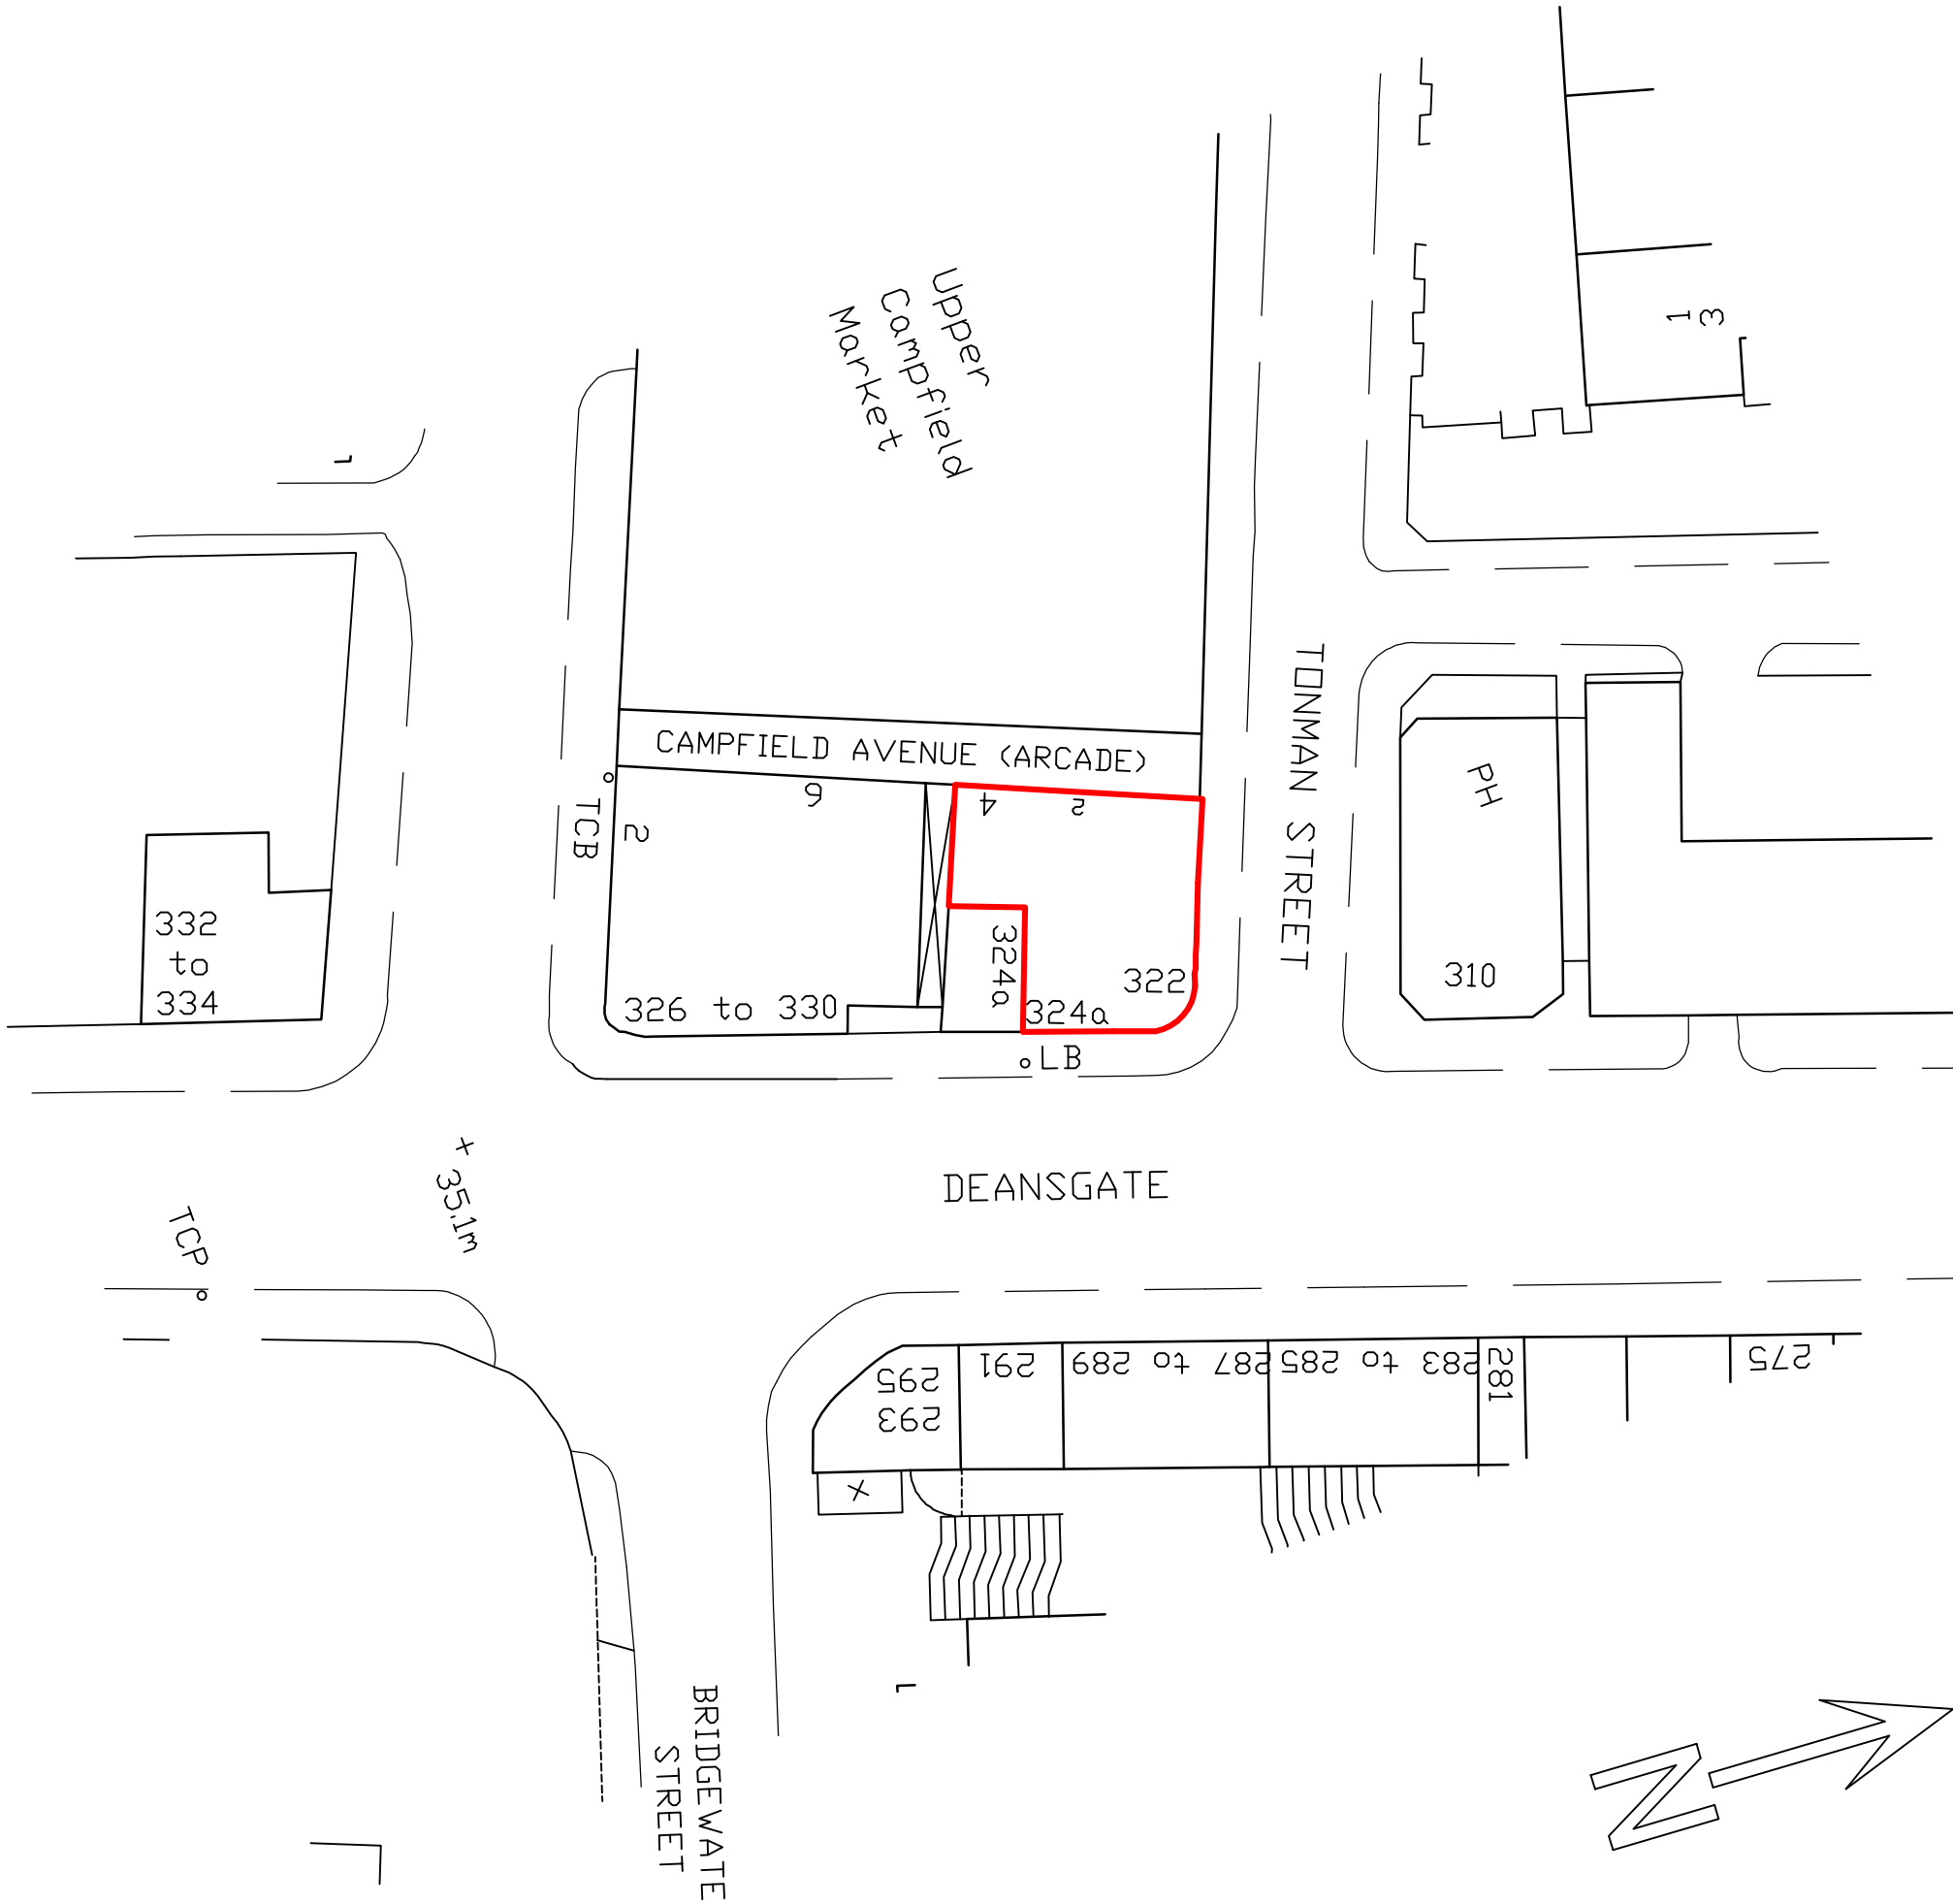

0 5 10 15 20 25

ARB DRAWN | DRAWN REVISION | 21.10.09 DATE | VER

Architects and Designers
AllisonPike

7 Buxton Road West, Disley, Stockport, Cheshire, SK12 2AE.
Website: www.allisonpike.com
Telephone: 01663 763000
Facsimile: 01663 766772
Email: studio@allisonpike.com

© Allison Pike Partnership Limited.

PROJECT
DIMITRIS RESTAURANT
DEANSGATE
MANCHESTER

TITLE
LOCATION PLAN

SCALE
1:500 @ A3

JOB No	DRAWING No	REV
DG01		