DO NOT SCALE FROM THIS DRAWING.
CONTRACTORS MUST VERIFY DIMENSIONS ON SITE BEFORE SETTING OUT, COMMENCING WORK OR MAKING ANY SHOP DRAWINGS

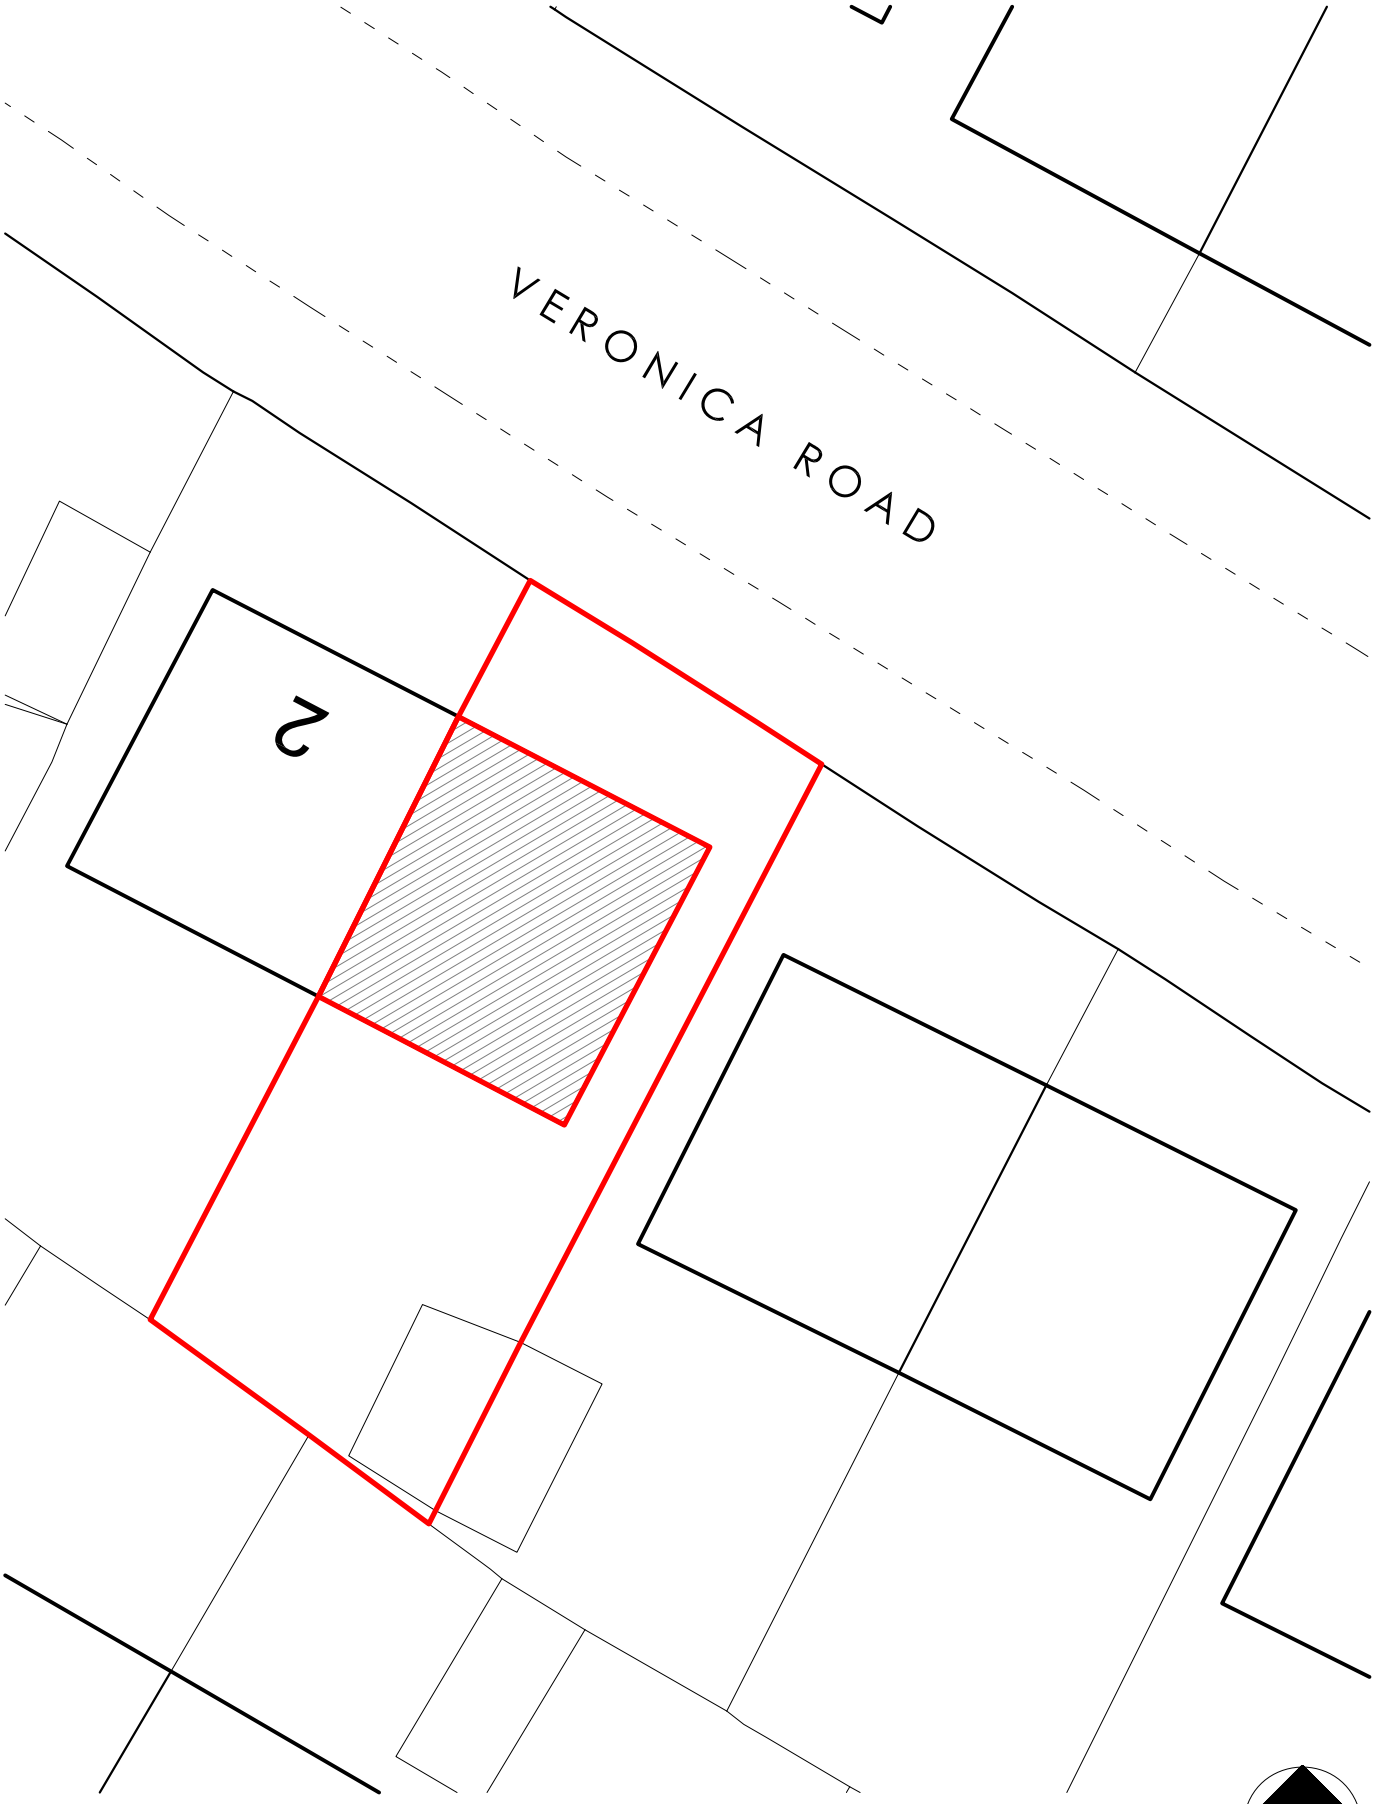

SITE PLAN

22 berwick ave, heaton mersey,
stockport SK4 3AA

e. info@marginstudio.com
m. +44(0)7762925975

marg:in studio architects

PROJECT: 4 Veronica Rd, Didsbury	TITLE: Site Plan		DWG No.: A2024-002
CLIENT: Ms. C. Reynolds	SCALE: 1:200 @ A4	DATE: October '12	DWN: CKD: