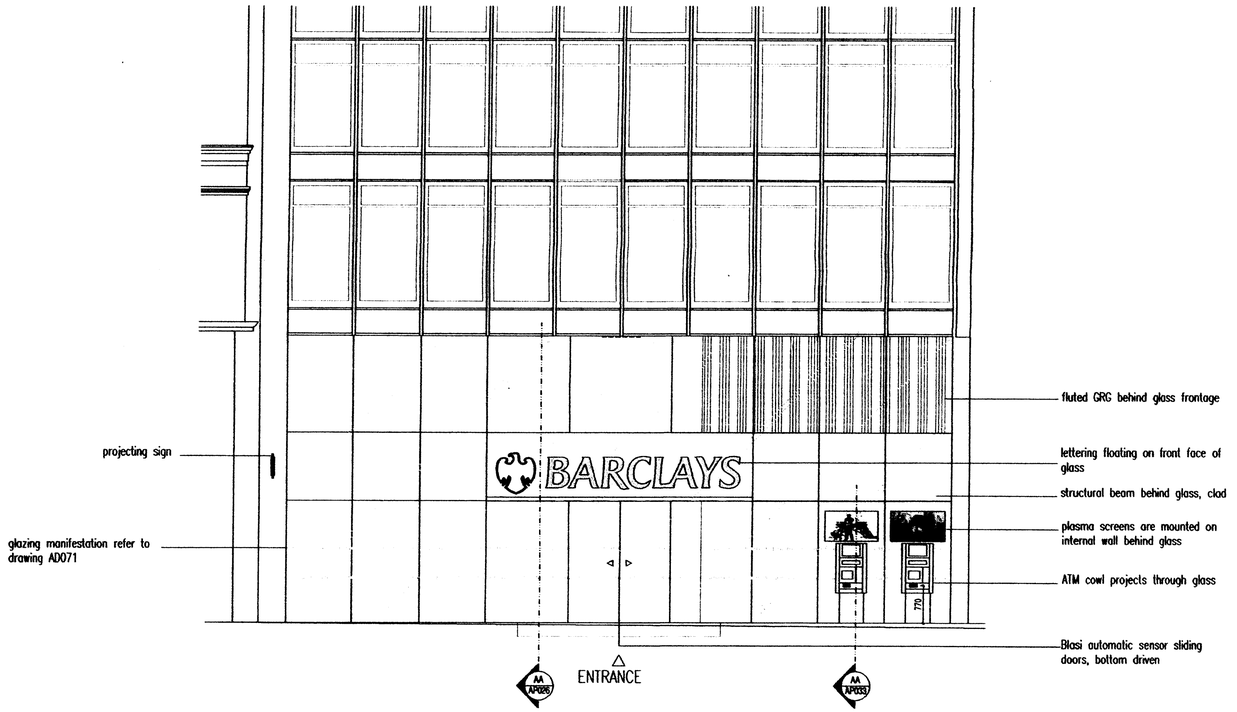

DD SHOP FRONT ELEVATION

NOTE
This drawing has been prepared from historical information that cannot be guaranteed accurate
Responsibility is not accepted for errors made by others in scaling from this drawing. All construction information should be taken from figured dimensions only.
All dimensions should be checked on site prior to the manufacture of any components

HATCHING
- New Secure partition wall.
- New Partition wall.
- All existing wall.
- Antifoo Stone Effect Flooring
- Antifoo Steamed Ash Flooring
- Barrier matting
- Area not in scope

OCCUPANCY
PB = Personal Banker
LB = Local Business
BMF = Business Home Finance
BS = Savings & Investments Specialist
BM = Branch Manager
ABM = Assistant Branch Manager
WP = Working Mgr
LBM = Local Business Manager
STU = Student Banking
PWPM = Private Banking
MU = Multiple Use

11-03-08	C1	PH	PH	ISSUED FOR CONSTRUCTION
29.01.08	it	KY	PH	DOOR / BEAM HEIGHT CHANGED. NOTES ADDED

AUKETT TYTHERLEIGH
Atlantic Court, 77 Kings Road, London SW3 4NX
Tel: 020 7376 7525 Fax: 020 7376 5773

Project
BANK OF THE FUTURE
MANCHESTER FLAGSHIP BRANCH
86 - 88 MARKET STREET
M60
PIM No.
BARCLAYS

Drawing Title
PROPOSED
FRONT AND SIDE ELEVATIONS

Branch Sort Code	Branch ID	Supplier Project No	
Scale 1:100@A1	Drawn KY	Checked PH	Date 22.01.08
Drg No B735 / AP 030			Revision C1

Barclays FM Project No. B735

FOR CONSTRUCTION