



SPECIFICATION DRAWING
1:500

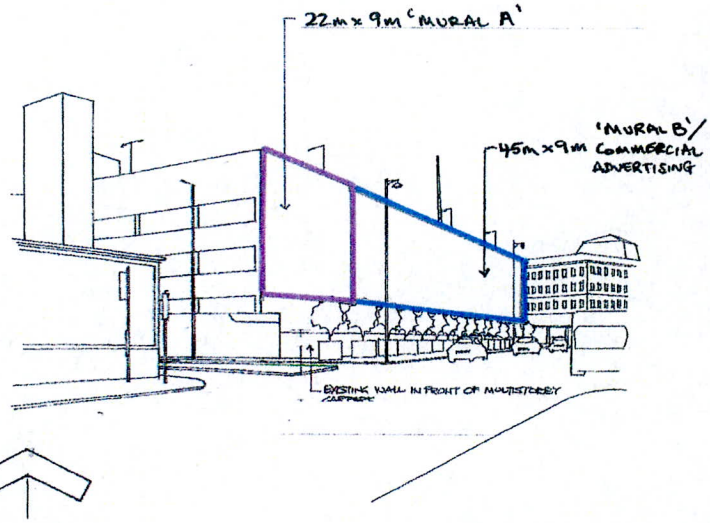

PERSPECTIVE SKETCH

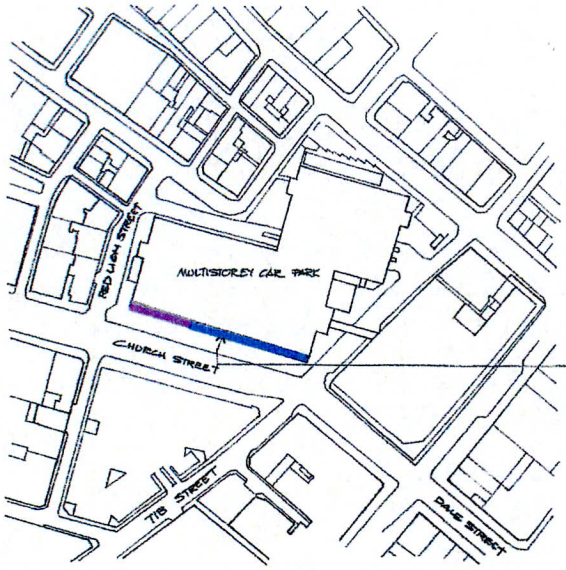

NORTH

LOCATION PLAN 1:1250

PROPOSED – 2 no. BANNERS FIXED TO FRAME WHICH WILL BE BOLTED ONTO BUILDING MASONARY.

BARRIE CLEWS LANDSCAPE ARCHITECT Oak Tree House, Wilmslow Road, Mottram St. Andrew, Cheshire SK10 4LQ Tel/Fax : 01625 828920 Mobile : 07778 425151 E-mail: info@barbs-landscape-consultant.co.uk Web : www.landscape-consultant.co.uk			
Title: PROPOSED LAYOUT	Dwg No.	Scale: AS SHOWN	Date:
Job: CHURCH STREET MANCHESTER	Client: MEDIA HOUSE 144 CREWE RD SANDBACH CHESHIRE CW11 5EJ		