
Ordnance Survey®

OS Sitemap™

PLANNING
ACK'D
REPLIED
RECD 19 MAR 2008
INT REC'D | DATE
M
M
M
ACTION

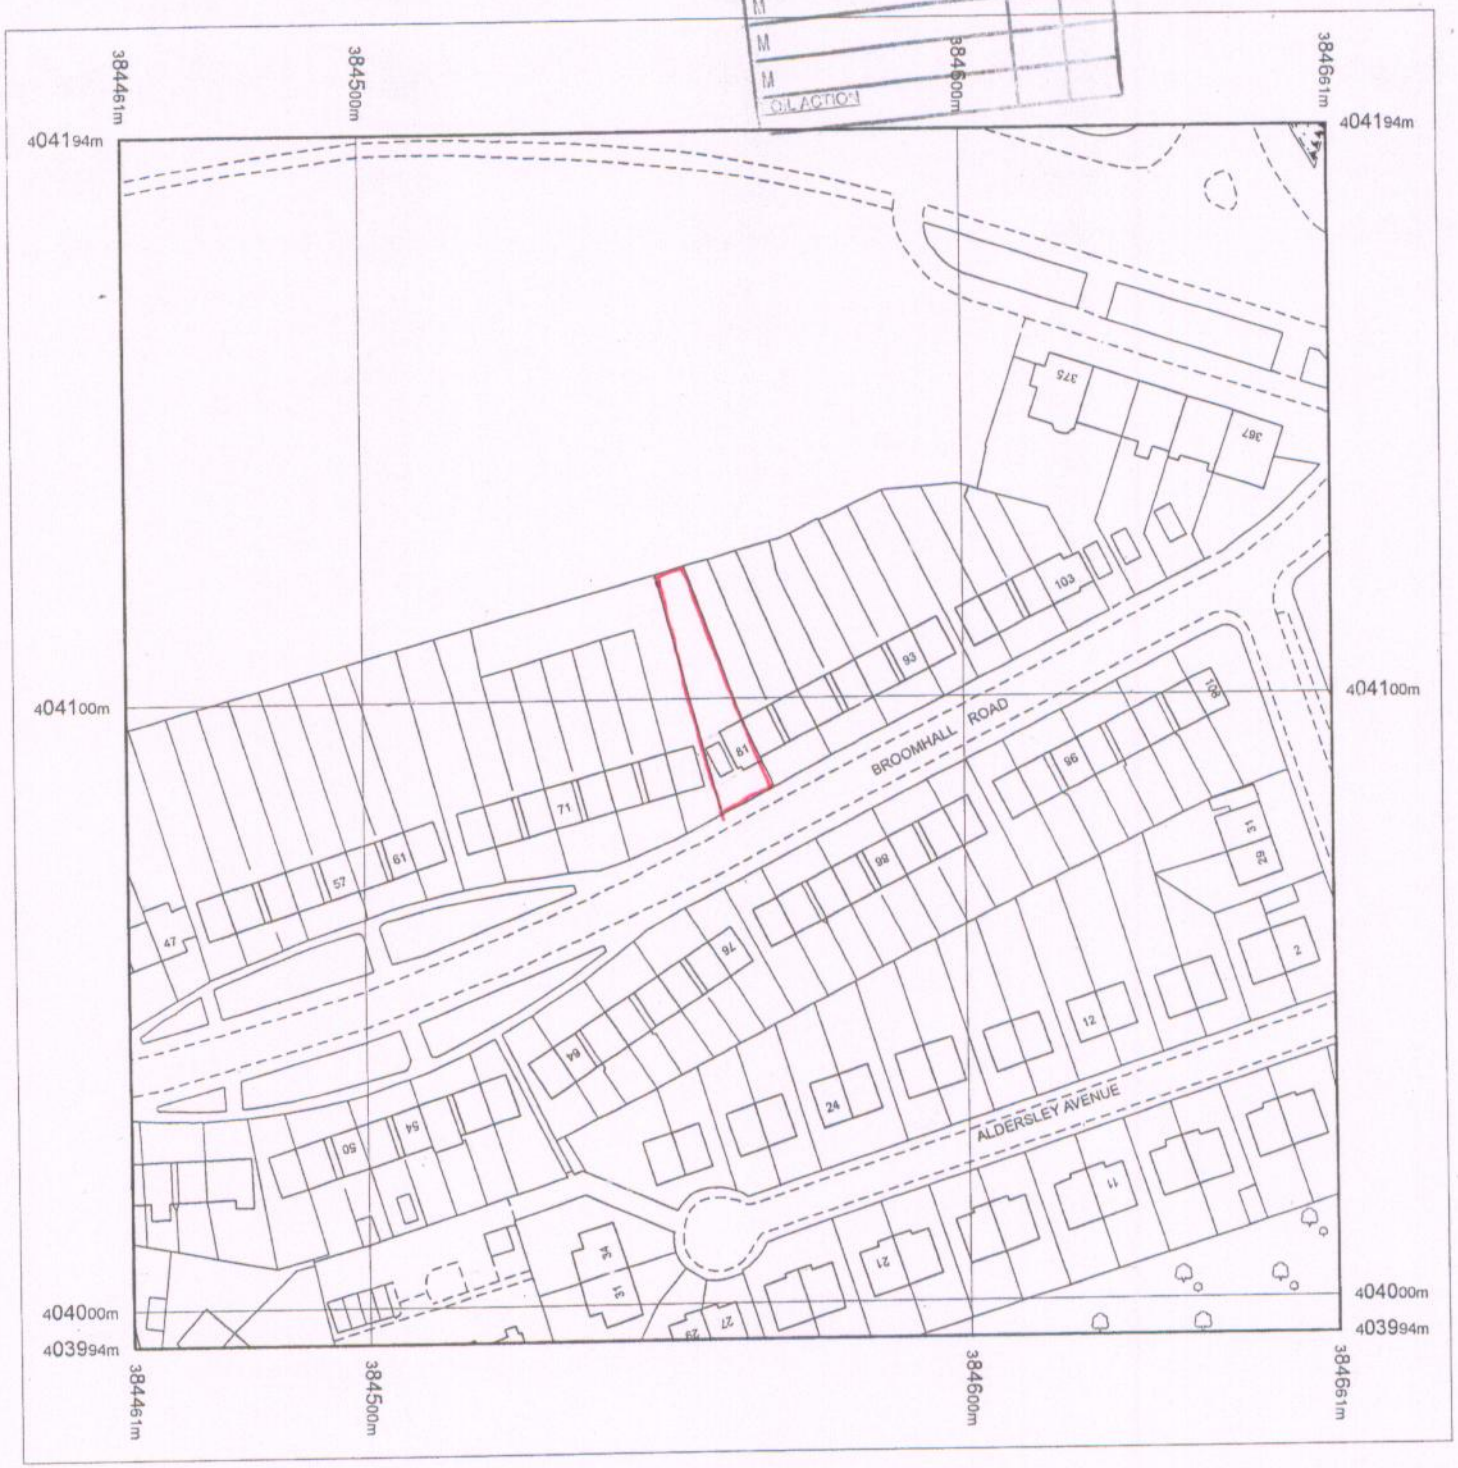

Produced 26.10.2007 from the Ordnance Survey National Geographic Database and incorporating surveyed revision available at this date. © Crown Copyright 2007.

Reproduction in whole or part is prohibited without the prior permission of Ordnance Survey.

Ordnance Survey and the OS Symbol are registered trademarks and OS Sitemap is a trademark of Ordnance Survey, the national mapping agency of Great Britain.

The representation of a road, track or path is no evidence of a right of way.

The representation of features as lines is no evidence of a property boundary.

Metres
0 20 40

Scale 1:1250

Supplied by: **Blackwells**
Serial number: 00729900
Centre coordinates: 384561 404094

Further information can be found on the OS Sitemap Information leaflet or the Ordnance Survey web site: www.ordnancesurvey.co.uk

81 BROOMHALL ROAD

MANCHESTER

M9 8PA