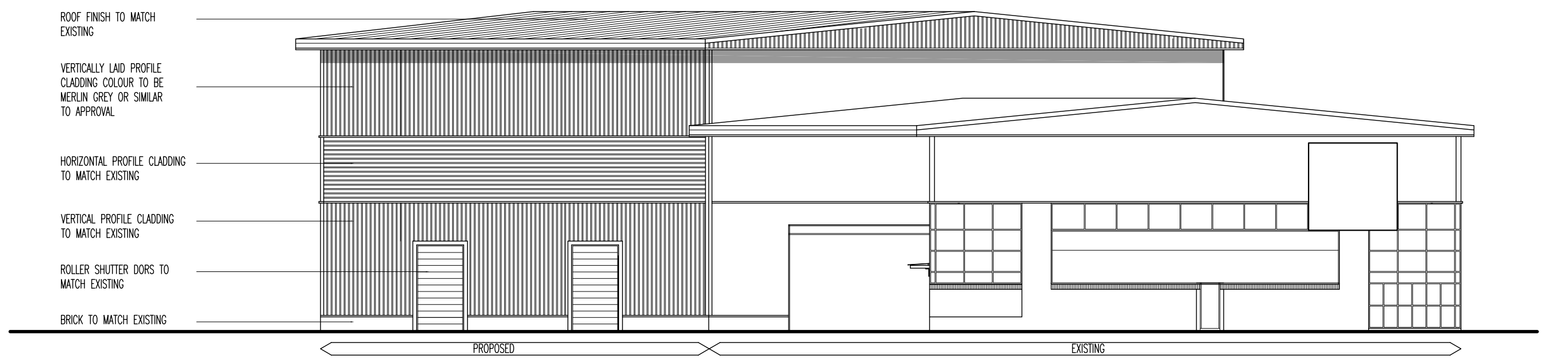

PROPOSED ELEVATION 2
SCALE 1:200@A1

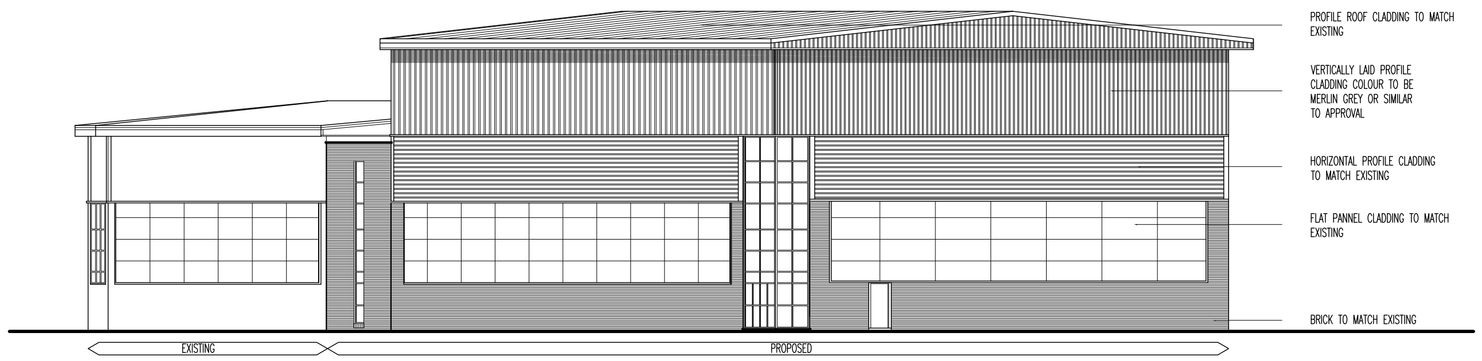

PROPOSED ELEVATION 4
SCALE 1:200@A1

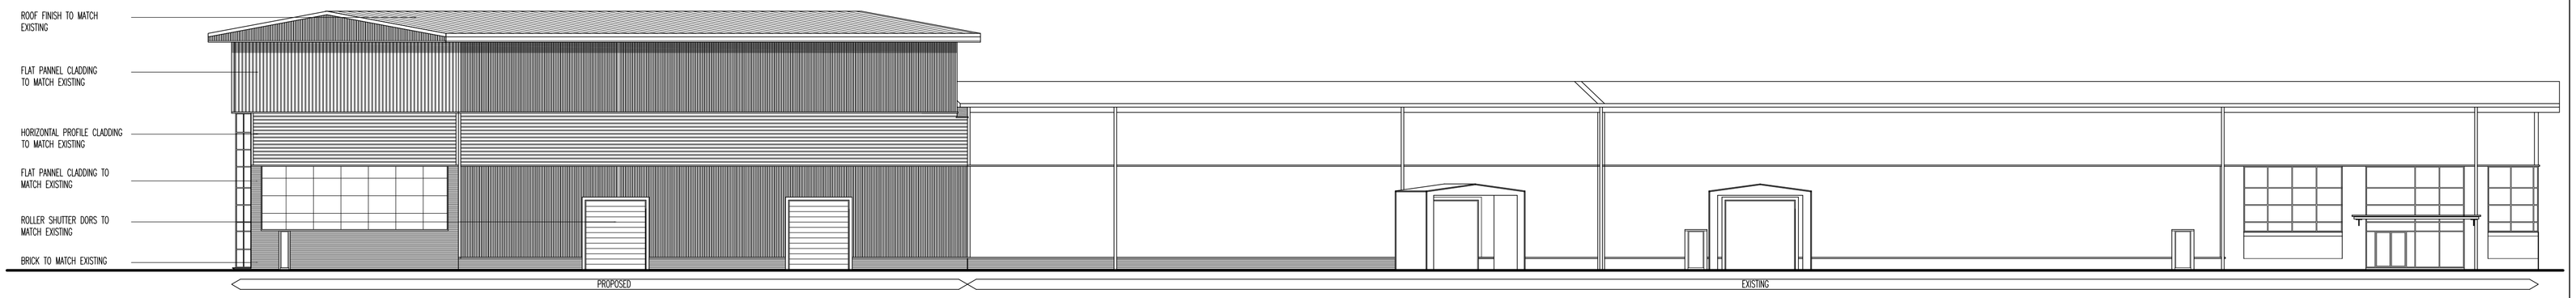

PROPOSED ELEVATION 1
SCALE 1:200@A1

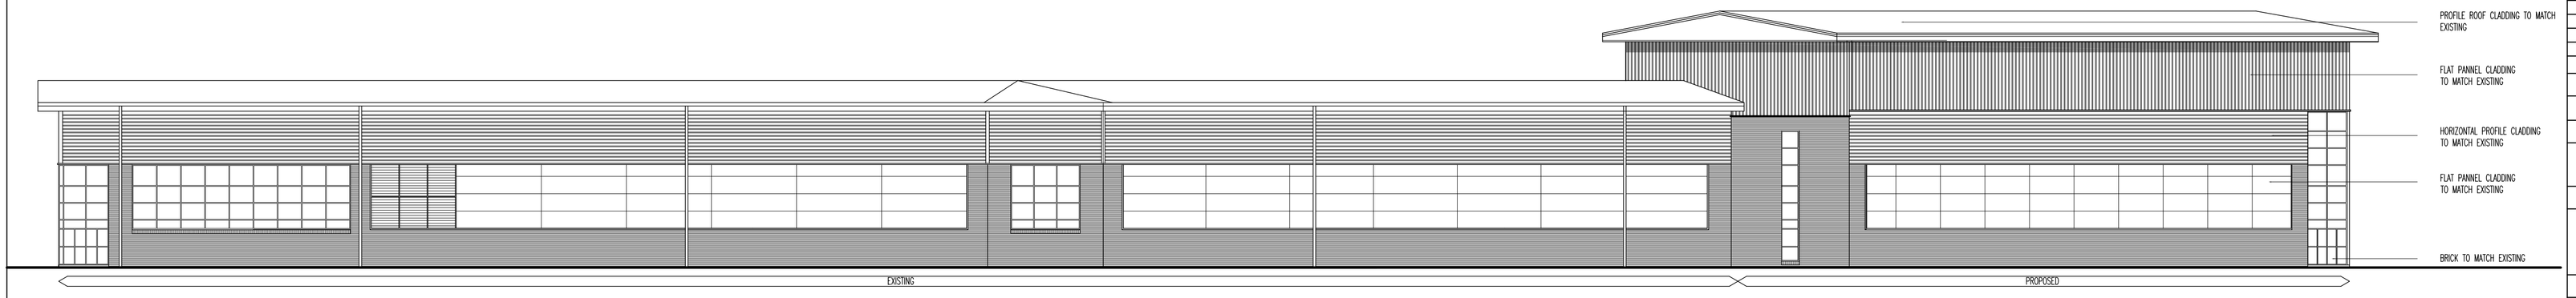

PROPOSED ELEVATION 3
SCALE 1:200@A1

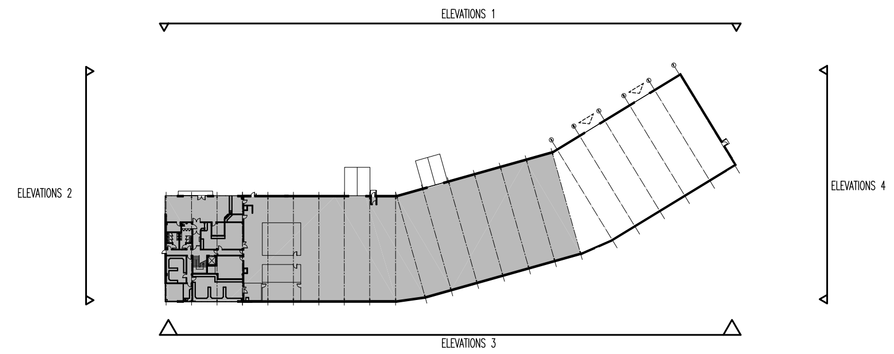

KEY PLAN
SCALE 1:1000@A1

Rev	Description	Date	By	Chk
E	REVISED FOLLOWING MEETING WITH PLANNING OFFICER	08.08.08	DMR	
D	REVISED FOLLOWING MEETING WITH PLANNING OFFICER	07.07.08	DMR	
C	REVISED FOLLOWING COMMENTS FROM PLANNERS	10.05.08	DMR	
B	EXTENSION SIZE INCREASED	11.02.08	RMW	DMR
A	GENERALLY UPDATED	08.01.08	RMW	SME

Status

PLANNING

Client

ARIA TECHNOLOGIES

Contract

PROPOSED INDUSTRIAL UNIT ALTERATIONS
BELLE VUE
LONGSIGHT

Drawing No.	AS049-04	Revision	E
Scales	1:200@A1	Date	AUGUST '07
Drawn	richard@cubearchitecture.net		

Drawing

PROPOSED ELEVATION
SHEET 1 OF 2

CUBE architecture and design
www.cubearchitecture.net
ashburton road west
trafford park
manchester
m17 1af
tel: 0161 877 5126

DO NOT scale from this drawing.