
PURPOSE OF ISSUE	Planning

- Figured dimensions to be followed in preference to scale.
- All dimensions shall be verified by the Contractor(s) on site prior to work commencing and relevant orders being placed.
- Any discrepancies to be brought to the attention of the Contract Administrator for instructions prior to proceeding.
- This drawing is the copyright of the Architect

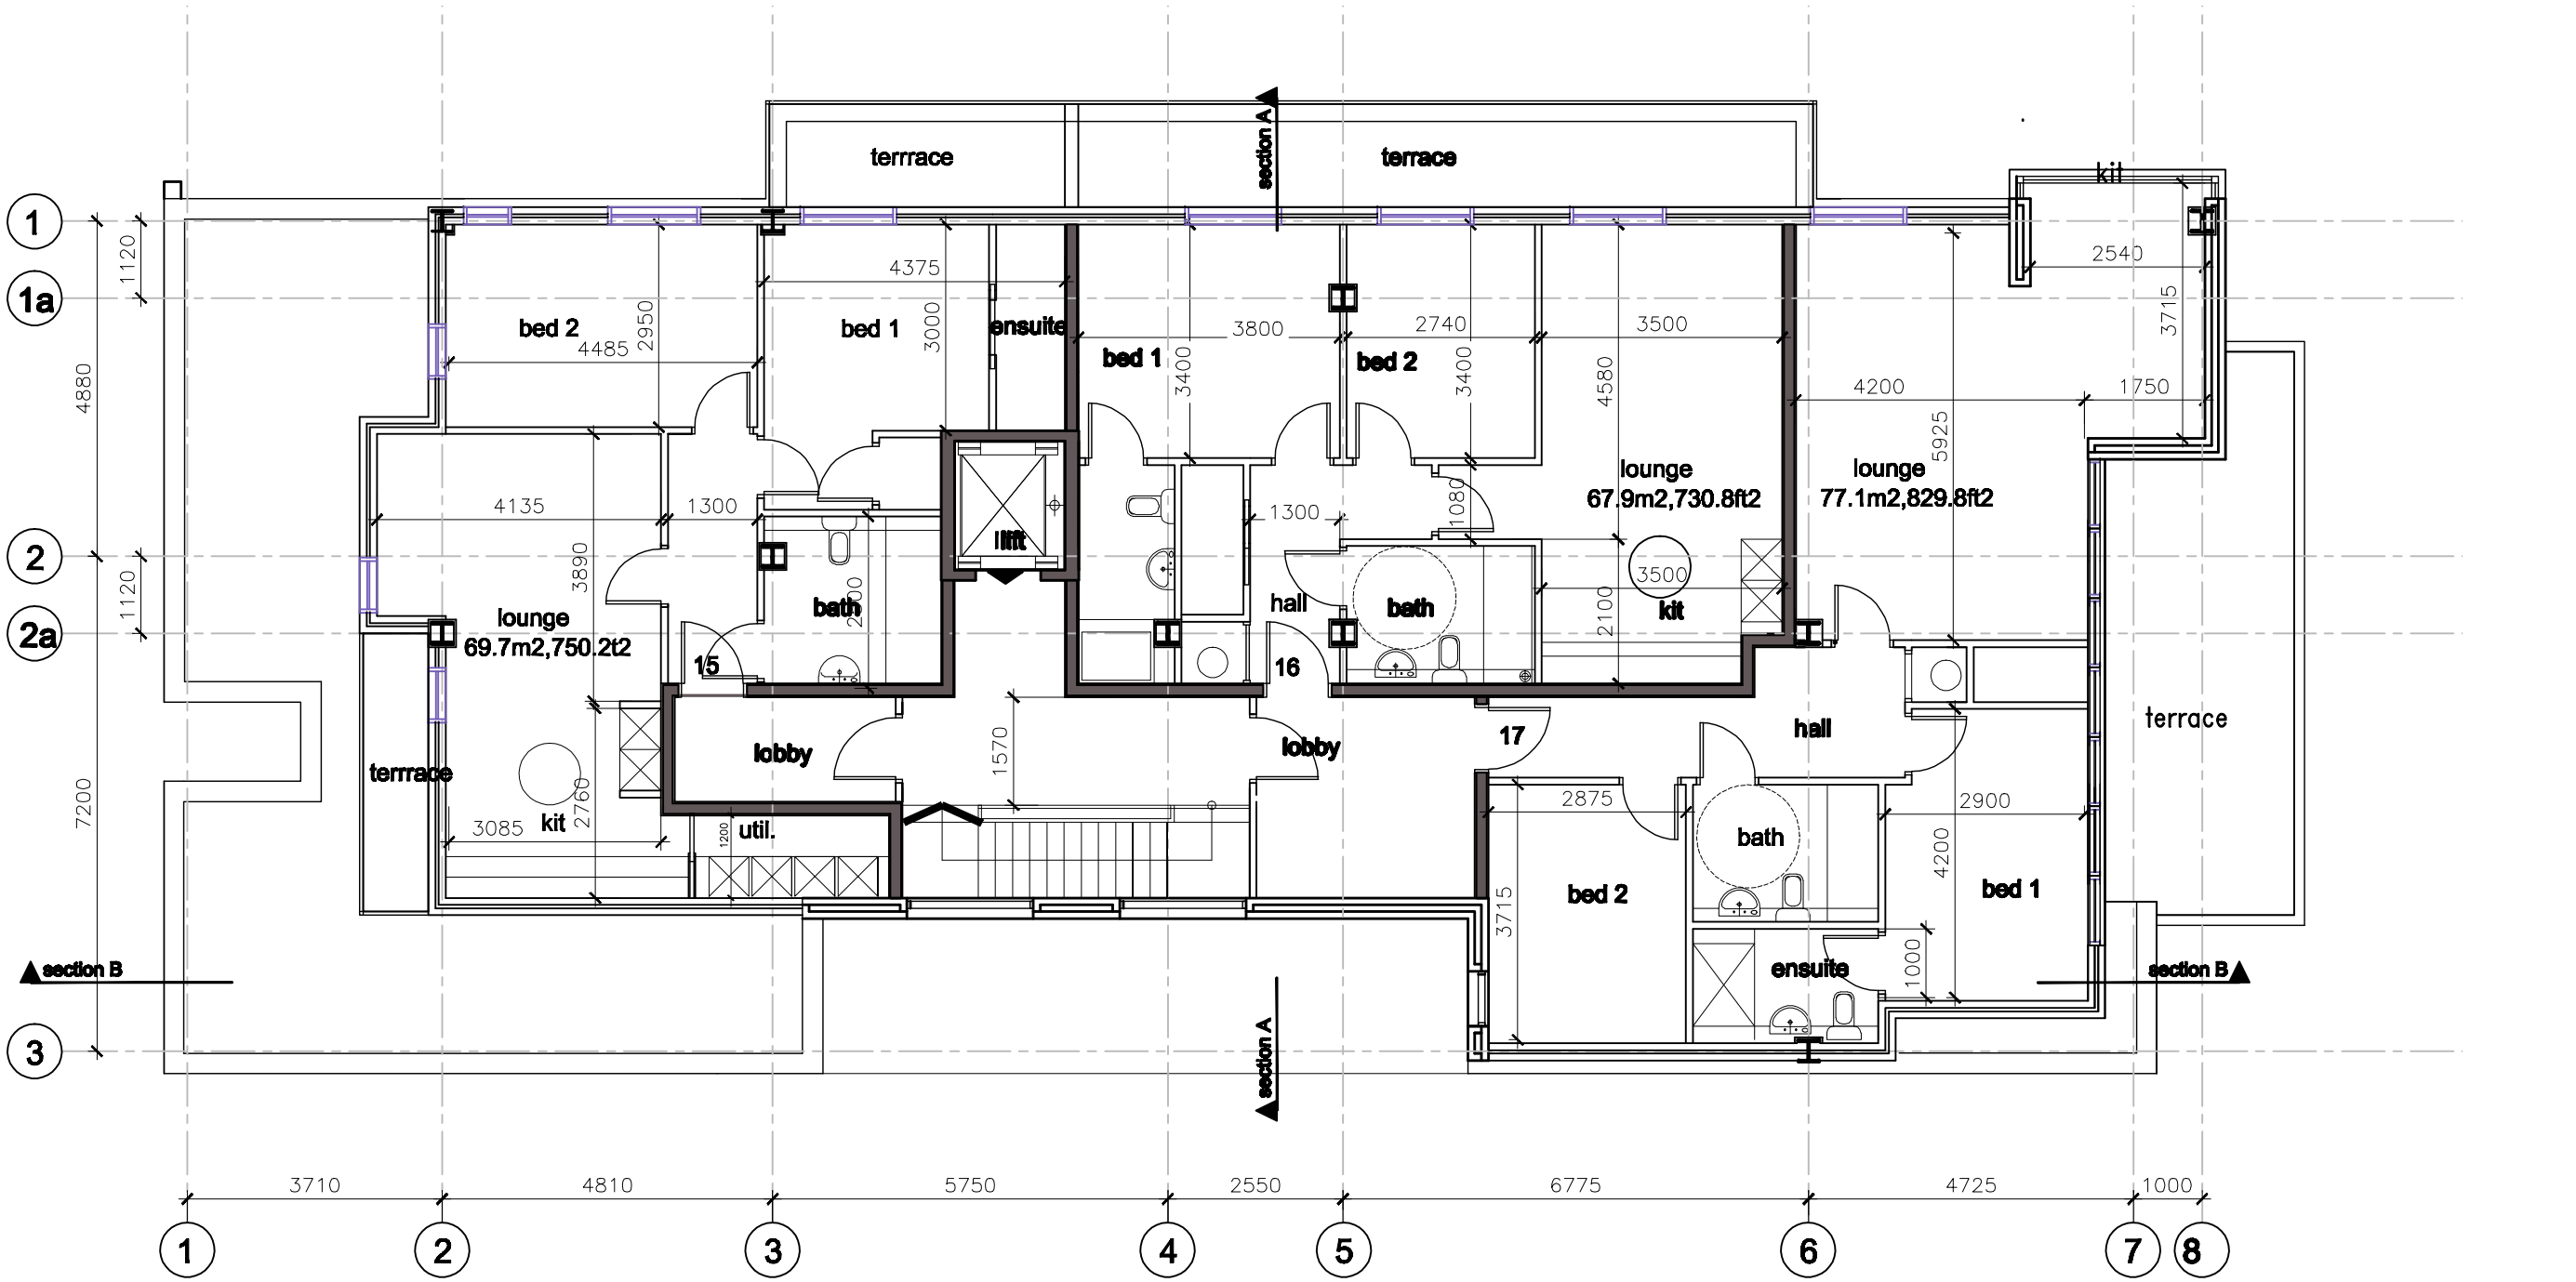

PROPOSED FOURTH FLOOR LAYOUT

REV:	DATE:	DRAWN BY:	DETAILS:
B	04.07.08	CAJ	TOWER ELEMENT STRAIGHTENED
A	29.04.08	CAJ	WASTE CHUTE REMOVED
-	-	-	-

SW **FOULKES** ARCHITECTS

PROJECT:
Cinecity - Mixed Use Development
Cinecity, Withington, Manchester

DRAWING:
fourth floor plan

DATE:	DRAWN BY:	CHECKED BY:
May 2007	JPH	
SCALE:	DRAWING NO:	REV:
1:100@ A3	201.40-P105	B

761 Wilmslow Road
Didsbury
Manchester
United Kingdom
M20 6RN

T: +44 (0)161 434 4192
F: +44 (0)161 445 9820
info@swfoulkesarchitects.com
www.swfoulkesarchitects.com