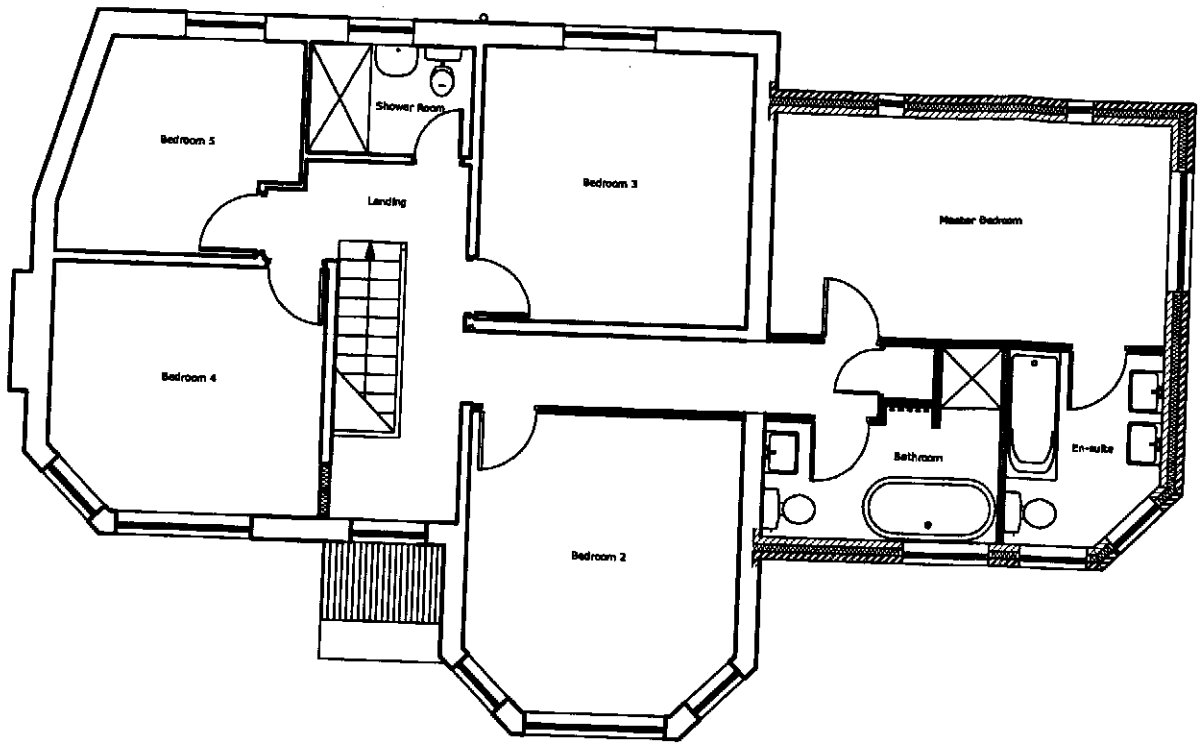

FIRST

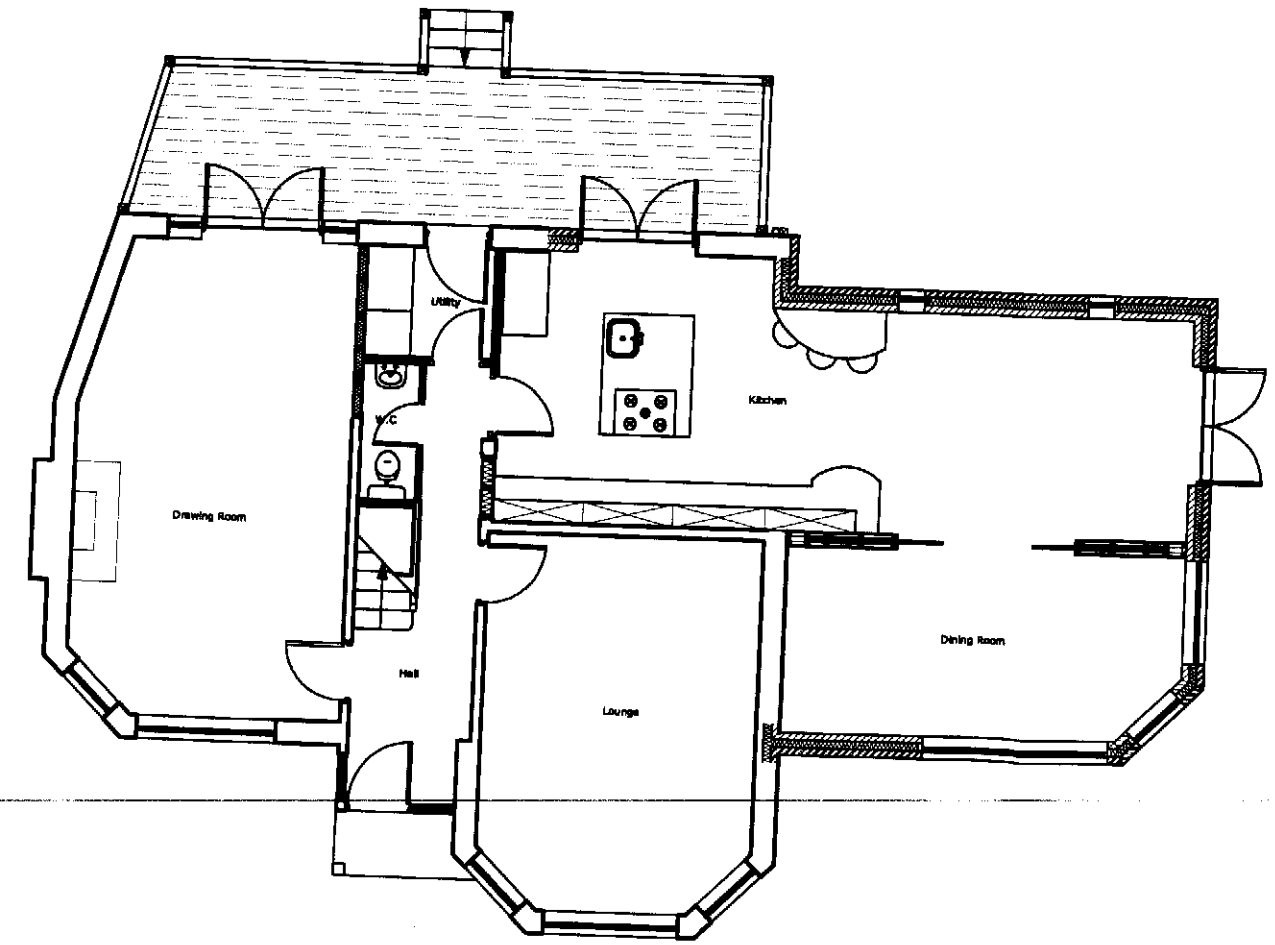

GROUND

Revisions

No	Description	Date	Dwn	Chkd

SHEPHERDMYERS LLP
TEL 0800 032 7852
info@shepherdmyers.co.uk

20 GLEN PARK ROAD
WALLASEY
WIRRAL
CH45 5JG

PROJECT
10 BAMFORD GROVE
DIDSBURY

CLIENT
NICK MASKREY

DRAWING TITLE
Proposed Floor Layouts 8

DATE 04 FEB 09	SCALE 1:100	DRAWN NCH	CHECKED
DRAWING NUMBER 3104/05			
REV NO.			



FRONT



SIDE



REAR

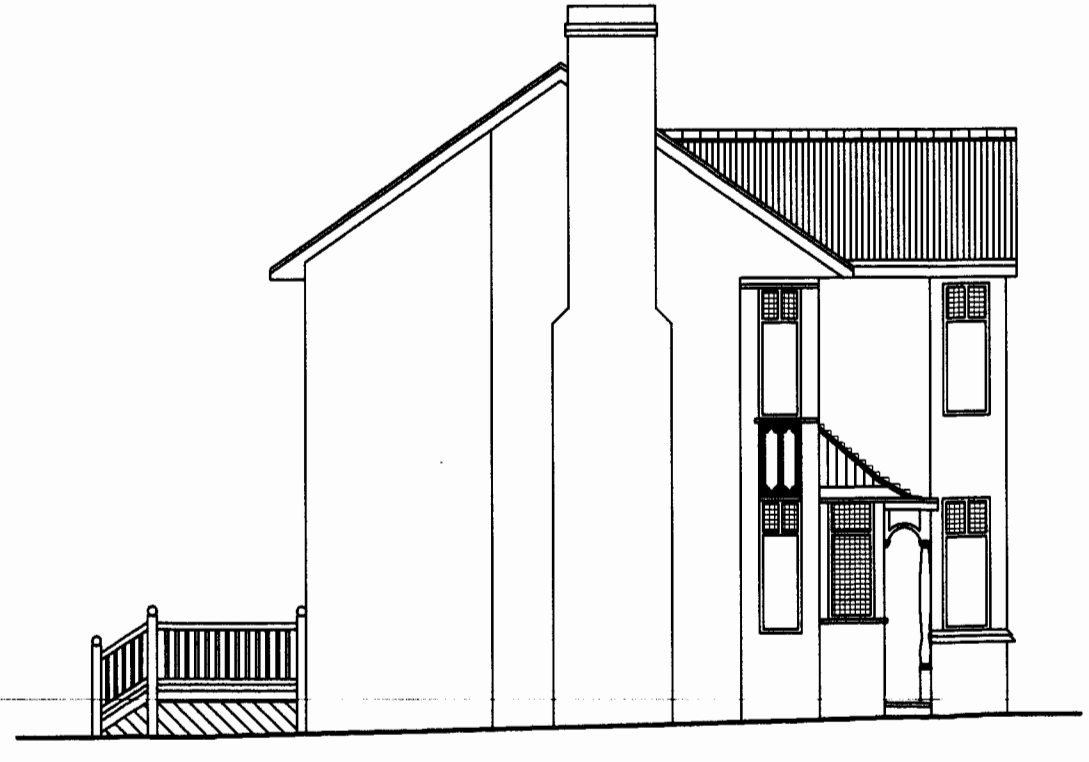

SIDE

AMENDED
4/4/08 CA

NOTES

MATERIAL SCHEDULE

ROOF - SLATE TO MATCH EXISTING
ELEVATIONS - BRICK TO MATCH EXISTING
WINDOWS - TIMBER TO MATCH EXISTING
DECORATIVE PANELING TO MATCH EXISTING

Revisions

Rev	Description	Drwn	Date	Ckd
A	Ridge height reduced	MCM	13/02/08	MCM
B	Alterations to fenestration	MCM	17/03/08	MCM

SHEPHERDMYERS LLP

TEL 0800 032 7852
info@shepherdmyers.co.uk

20 GLEN PARK ROAD
WALLASEY
WIRRAL
CH45 5JG

PROJECT
10 BAMFORD GROVE
DIDSBURY

CLIENT
NICK MASKREY

DRAWING TITLE
Proposed Elevations

DATE 6 FEB 08	SCALE 1:100	DRAWN MCM	CHECKED

DRAWING NUMBER 3154/06

REV NO.	A	B				