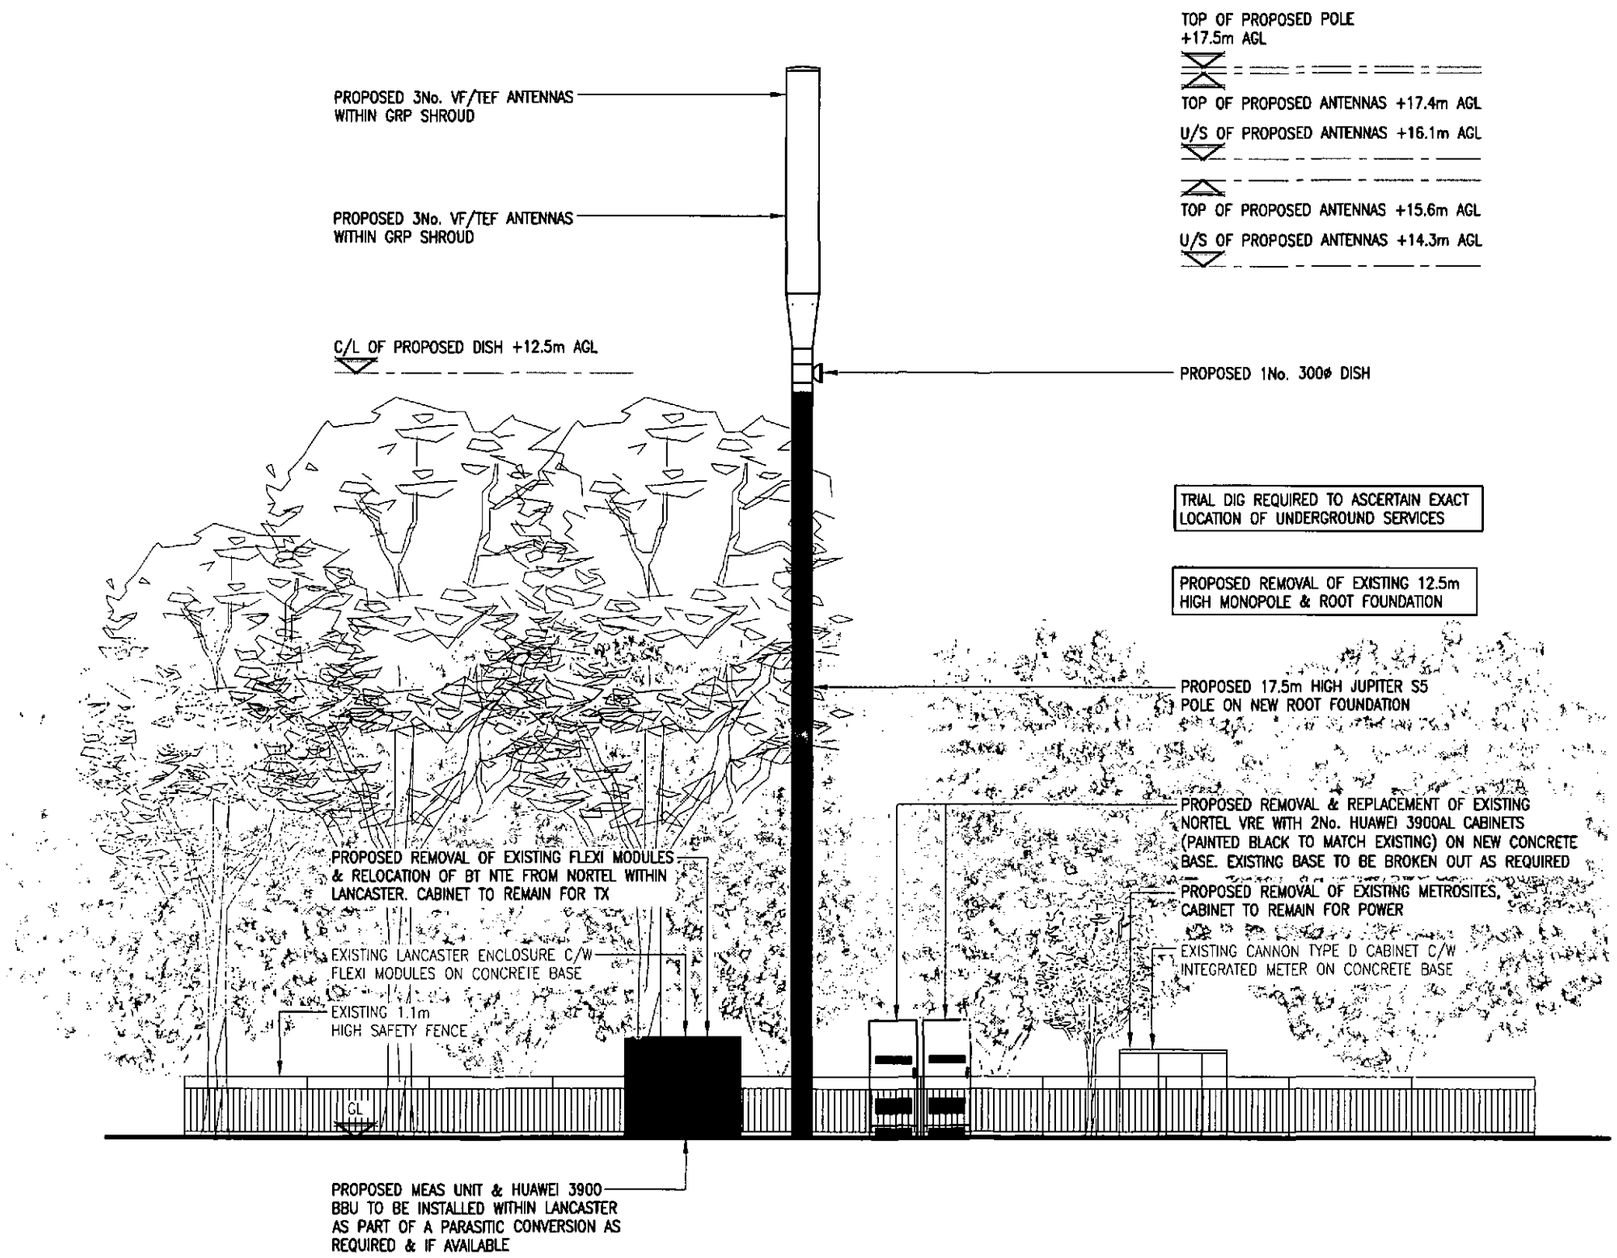


PROPOSED SITE ELEVATION
(1:100)

NOTES:
ALL WORK UNDERTAKEN ON HIGHWAYS LAND TO BE DONE IN ACCORDANCE WITH THE NEW ROADS & STREETWORKS ACT 1991. (C.22)
THE PROPOSED EQUIPMENT LOCATION SHOWN ON THIS DRAWING IS SUBJECT TO THE RECEIPT OF STATUTORY AUTHORITY SEARCHES, A CAT SCAN AND A TRIAL DIG OF THE PROPOSED EQUIPMENT LOCATION. THE FINAL EQUIPMENT LOCATION IS TO BE DETERMINED BY MONO CONSULTANTS LTD. BASED ON THE ABOVE INFORMATION USING THE RELEVANT STATUTORY AUTHORITY GUIDELINES

The drawings comply with TEF & Vodafone Standard ICNIRP guidelines.
Designed in accordance with Cornerstone document: CORN/09/006

Notes:
1 ALL DIMENSIONS ARE IN MM UNLESS NOTED OTHERWISE

N.G.R. E: 381536 N: 387244

PLANNING AND BUILDING CONTROL
27 JUN 2013

REV	MODIFICATION	BY	CH	DATE
A	Issued for Approval	SPD	SH	20.05.13

mono
MONO CONSULTANTS LIMITED
No. 58 Cygnet Court
Timothy's Bridge Road
Stratford-upon-Avon
Warwickshire
CV37 9NW
t. 44 (0)1789 206500
f. 44 (0)1789 206529
www.monoconsultants.com

CTIL

Cell Name	Opt
TUFFLEY ROAD	A

Cell ID No

CTIL	Host	Sharer
(CTIL)123340	(VF)85633	(TEF)005022

Site Address / Contact Details
TUFFLEY ROAD
WYTHENSHAWE
MANCHESTER
M22 1RJ

Drawing Title: PROPOSED SITE ELEVATION

Purpose of Issue: PLANNING

Drawing Number: 302

Scale:	Drawn:	Date:	Issue:
As Shown	SPD	20.05.13	A

Checked:	Date:	Approved:	Date:
SH	20.05.13	SH	20.05.13