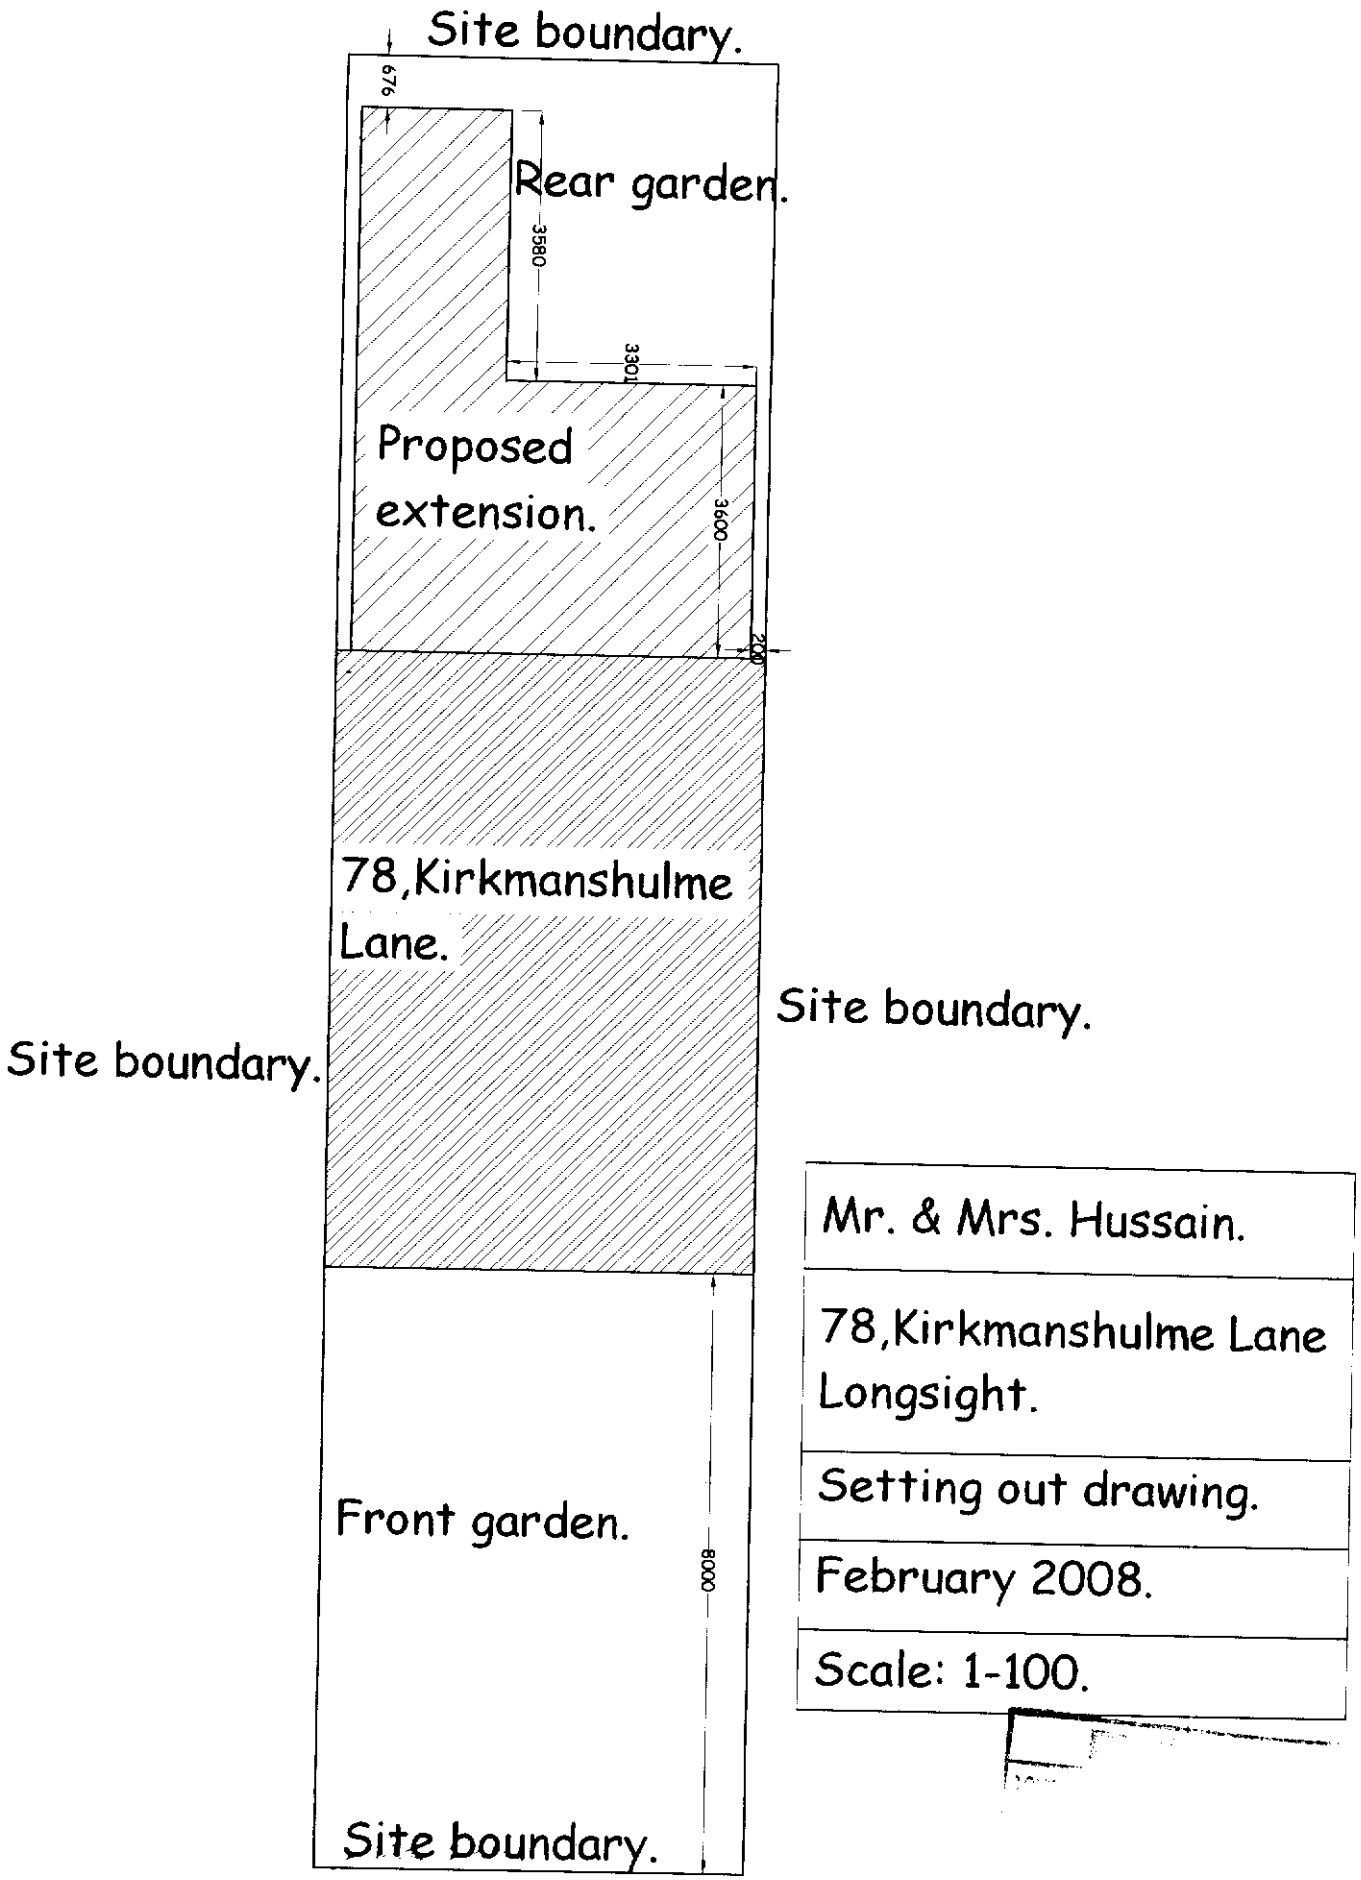
Site boundary.
676
Rear garden.
3580
3301
Proposed extension.
3600
200
78,Kirkmanshulme Lane.
Site boundary.
Site boundary.
Front garden.
8000
Site boundary.
Mr. & Mrs. Hussain.
78,Kirkmanshulme Lane Longsight.
Setting out drawing.
February 2008.
Scale: 1-100.