
This drawing must not be scaled. Discrepancies are to be reported to the Architect immediately.
All dimensions to be checked from site. All information to be subject to full site surveys.
This drawing or any portion of it may not be reproduced in any way without the consent of the Architect.

REV.	DETAILS	BY	DATE
A	-added note	IT	21.04.08

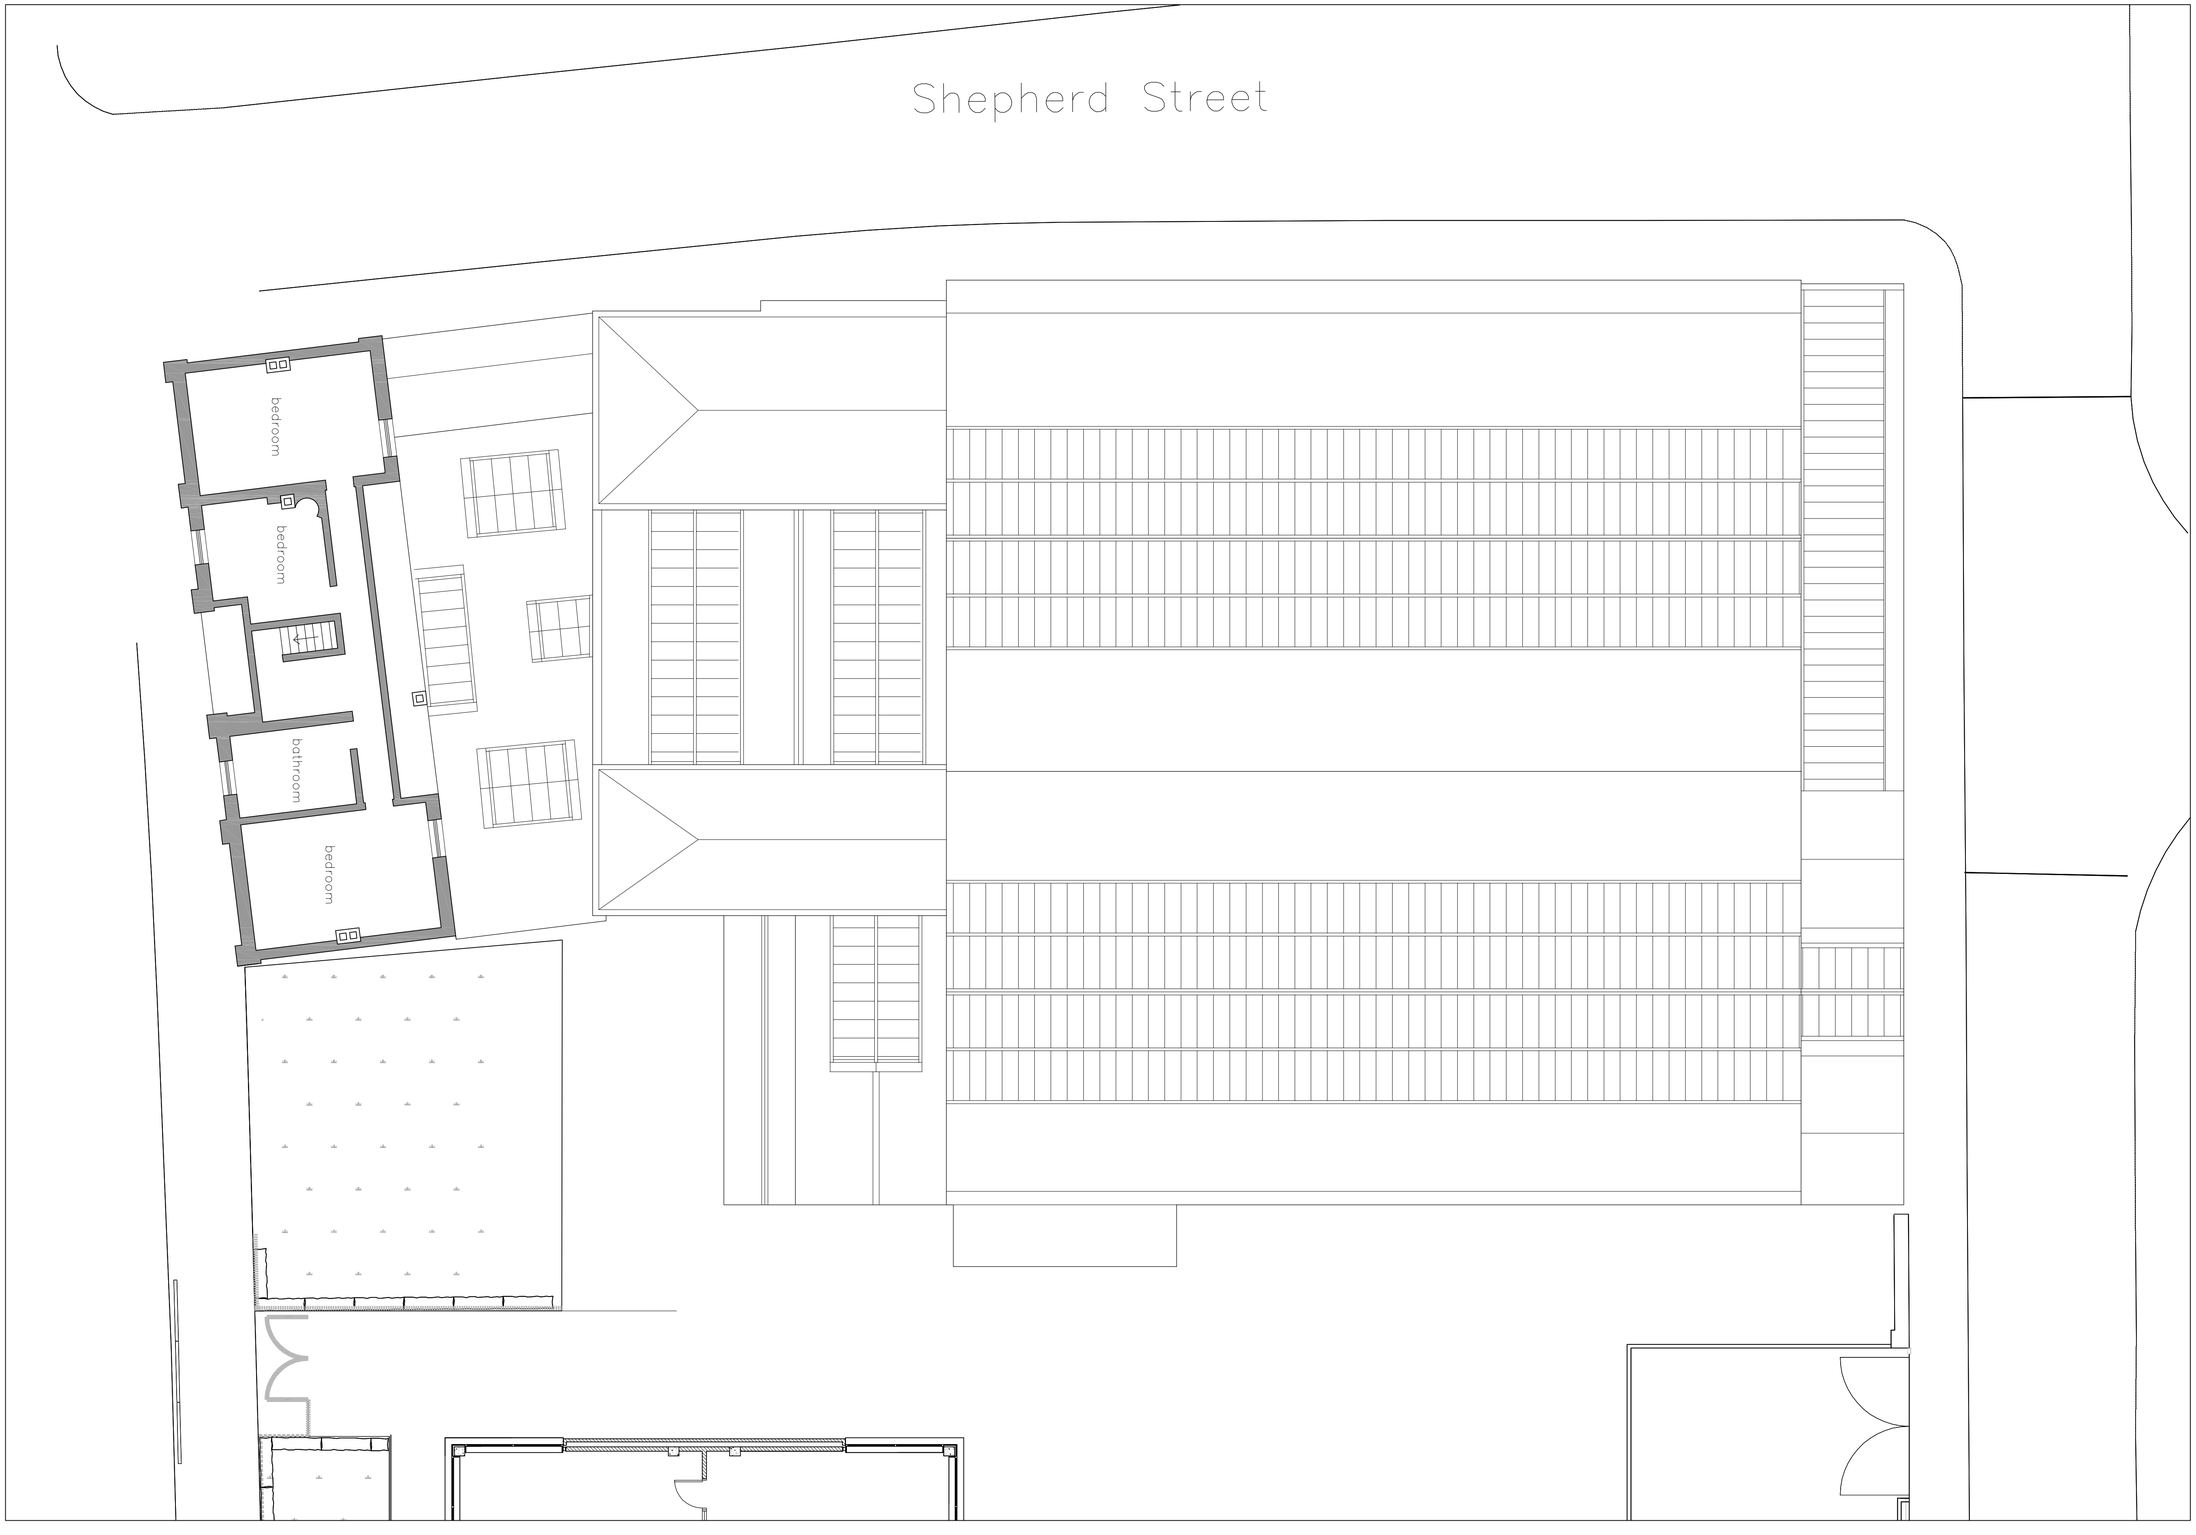

note:
drawing shows principle of building as existing and is based upon original design information all subject to detail survey

walker simpson architects
33 Piccadilly Manchester M1 1LQ
Tel 0161 228 7406 Fax 0161 228 7046

PROJECT: MANCAT– Rochdale Road Phase 2
TITLE: Existing Second Floor Plan
SCALE: 1:100@ A1
DATE: 19.03.08
DRAWN: IT
NUMBER: WSA.0239.P.26 A