SITE LOCATION

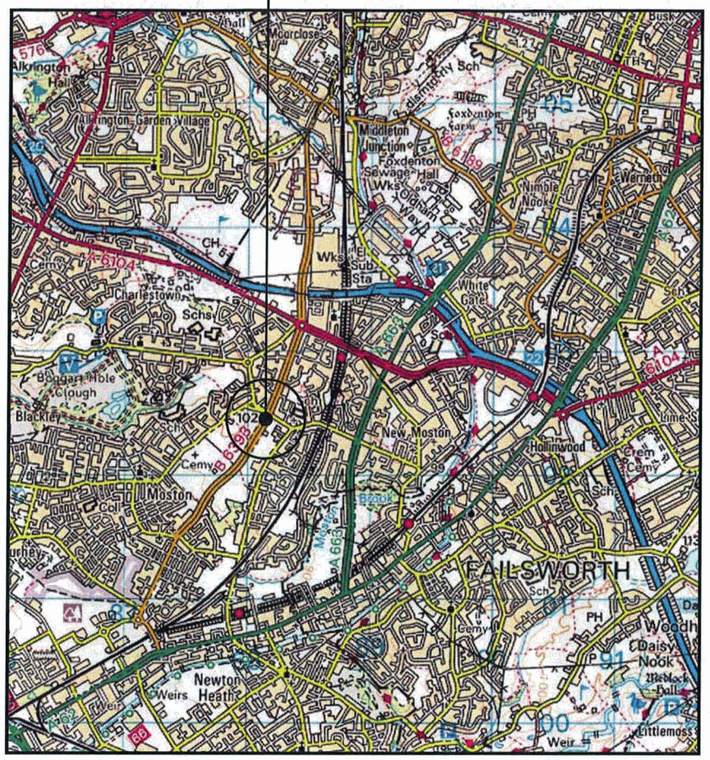

0 1km 2km
Scale

SITE LOCATION
(Scale 1:50000)

Ordnance Survey map extract
based upon Landranger map series
with the permission of the controller of
Her Majesty's Stationery Office
Mono Consultants Limited licence no. ES100017753
Crown copyright.



SITE PHOTOGRAPH

= ACCESS ROUTE

= DIRECTIONS TO SITE

SITE LOCATION

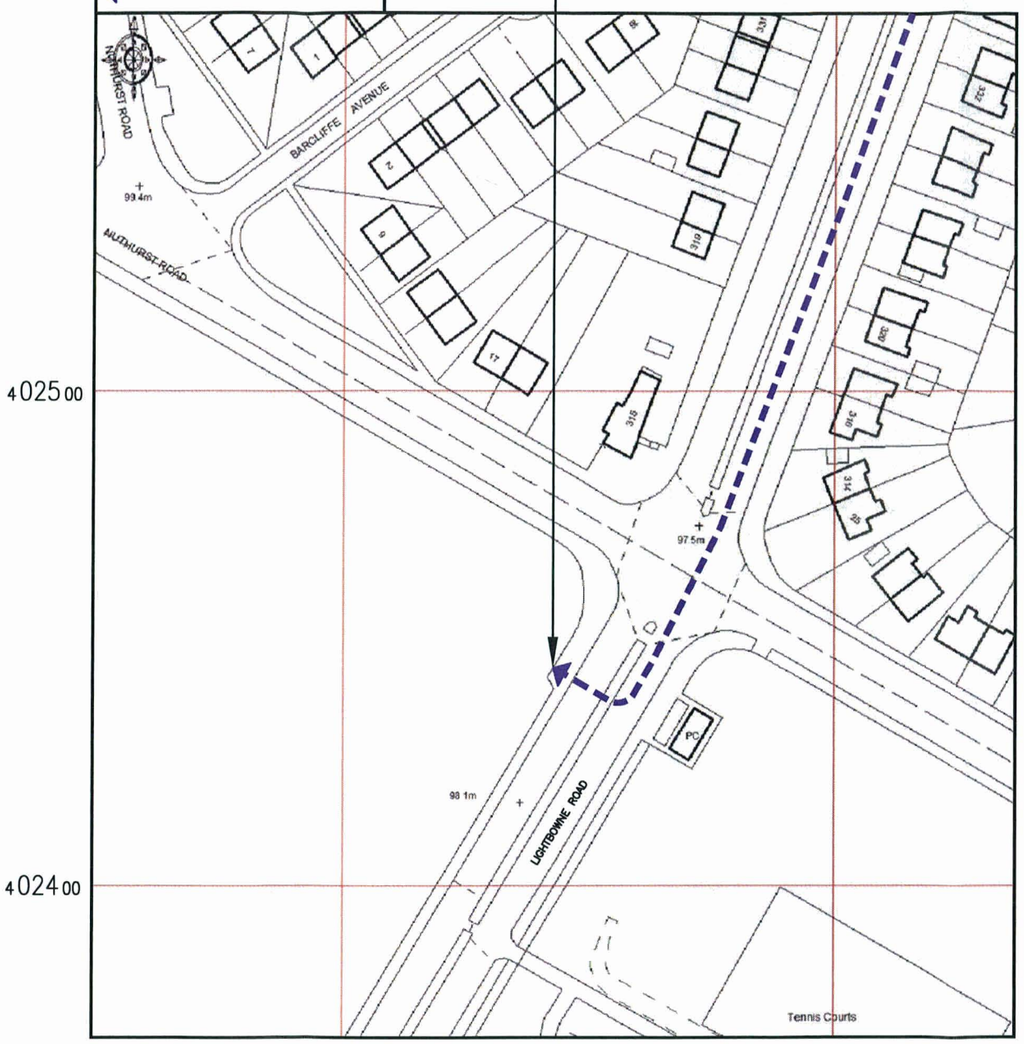

N
W E
S

DETAILED SITE LOCATION
(Scale 1:1250)

Based upon Ordnance Survey map extract
with the permission of the Controller of
Her Majesty's Stationery Office.
Crown copyright.
Mono Consultants Limited licence no. ES100017753
Promap licence no. A152065A0001

Notes:
1 ALL DIMENSIONS ARE IN MM UNLESS NOTED OTHERWISE

N.G.R. E: 388143 N: 402444

DIRECTIONS
FROM M60 JUNCTION 21 TURN SOUTH TOWARDS MANCHESTER ON THE A663 BROADWAY. AT THE JUNCTION WITH HOLLINWOOD AVE (A6104) TURN RIGHT. AT THE ROUNDABOUT TAKE THE FIRST EXIT ON TO LIGHTBOWNE ROAD (B6393) AND CONTINUE IN A SOUTHERLY DIRECTION UNTIL YOU REACH THE JUNCTION WITH NUTHURST ROAD, THE SITE IS ON THE OPPOSITE SIDE OF THE DUAL CARRIAGEWAY ADJACENT TO BROADHURST PARK.

PLANNING AND BUILDING CONTROL
05 MAR 2013

REV	MODIFICATION	BY	CH	DATE
A	Issued for Approval	SPD	PB	18.02.13

mono
MONO CONSULTANTS LIMITED
No. 58 Cygnet Court
Timothy's Bridge Road
Stratford-upon-Avon
Warwickshire
CV37 9NW
t. 44 (0)1789 206500
f. 44 (0)1789 206529
www.monoconsultants.com

CTIL

Cell Name	Opt
BROADHURST PARK	A

Cell ID No

CTIL	Host	Sharer
(CTIL) 126269	(VF) 84996	(TEF) 016223

Site Address / Contact Details

LIGHTBOWNE ROAD
BROADHURST PARK
MOSTON
MANCHESTER
M40 0FJ

Drawing Title: SITE LOCATION MAPS

Purpose of issue: PLANNING

Drawing Number: 100

Scale:	Drawn:	Date:	Issue:
As Shown	SPD	18.02.13	A

Checked:	Date:	Approved:	Date:
PB	18.02.13	DS	18.02.13