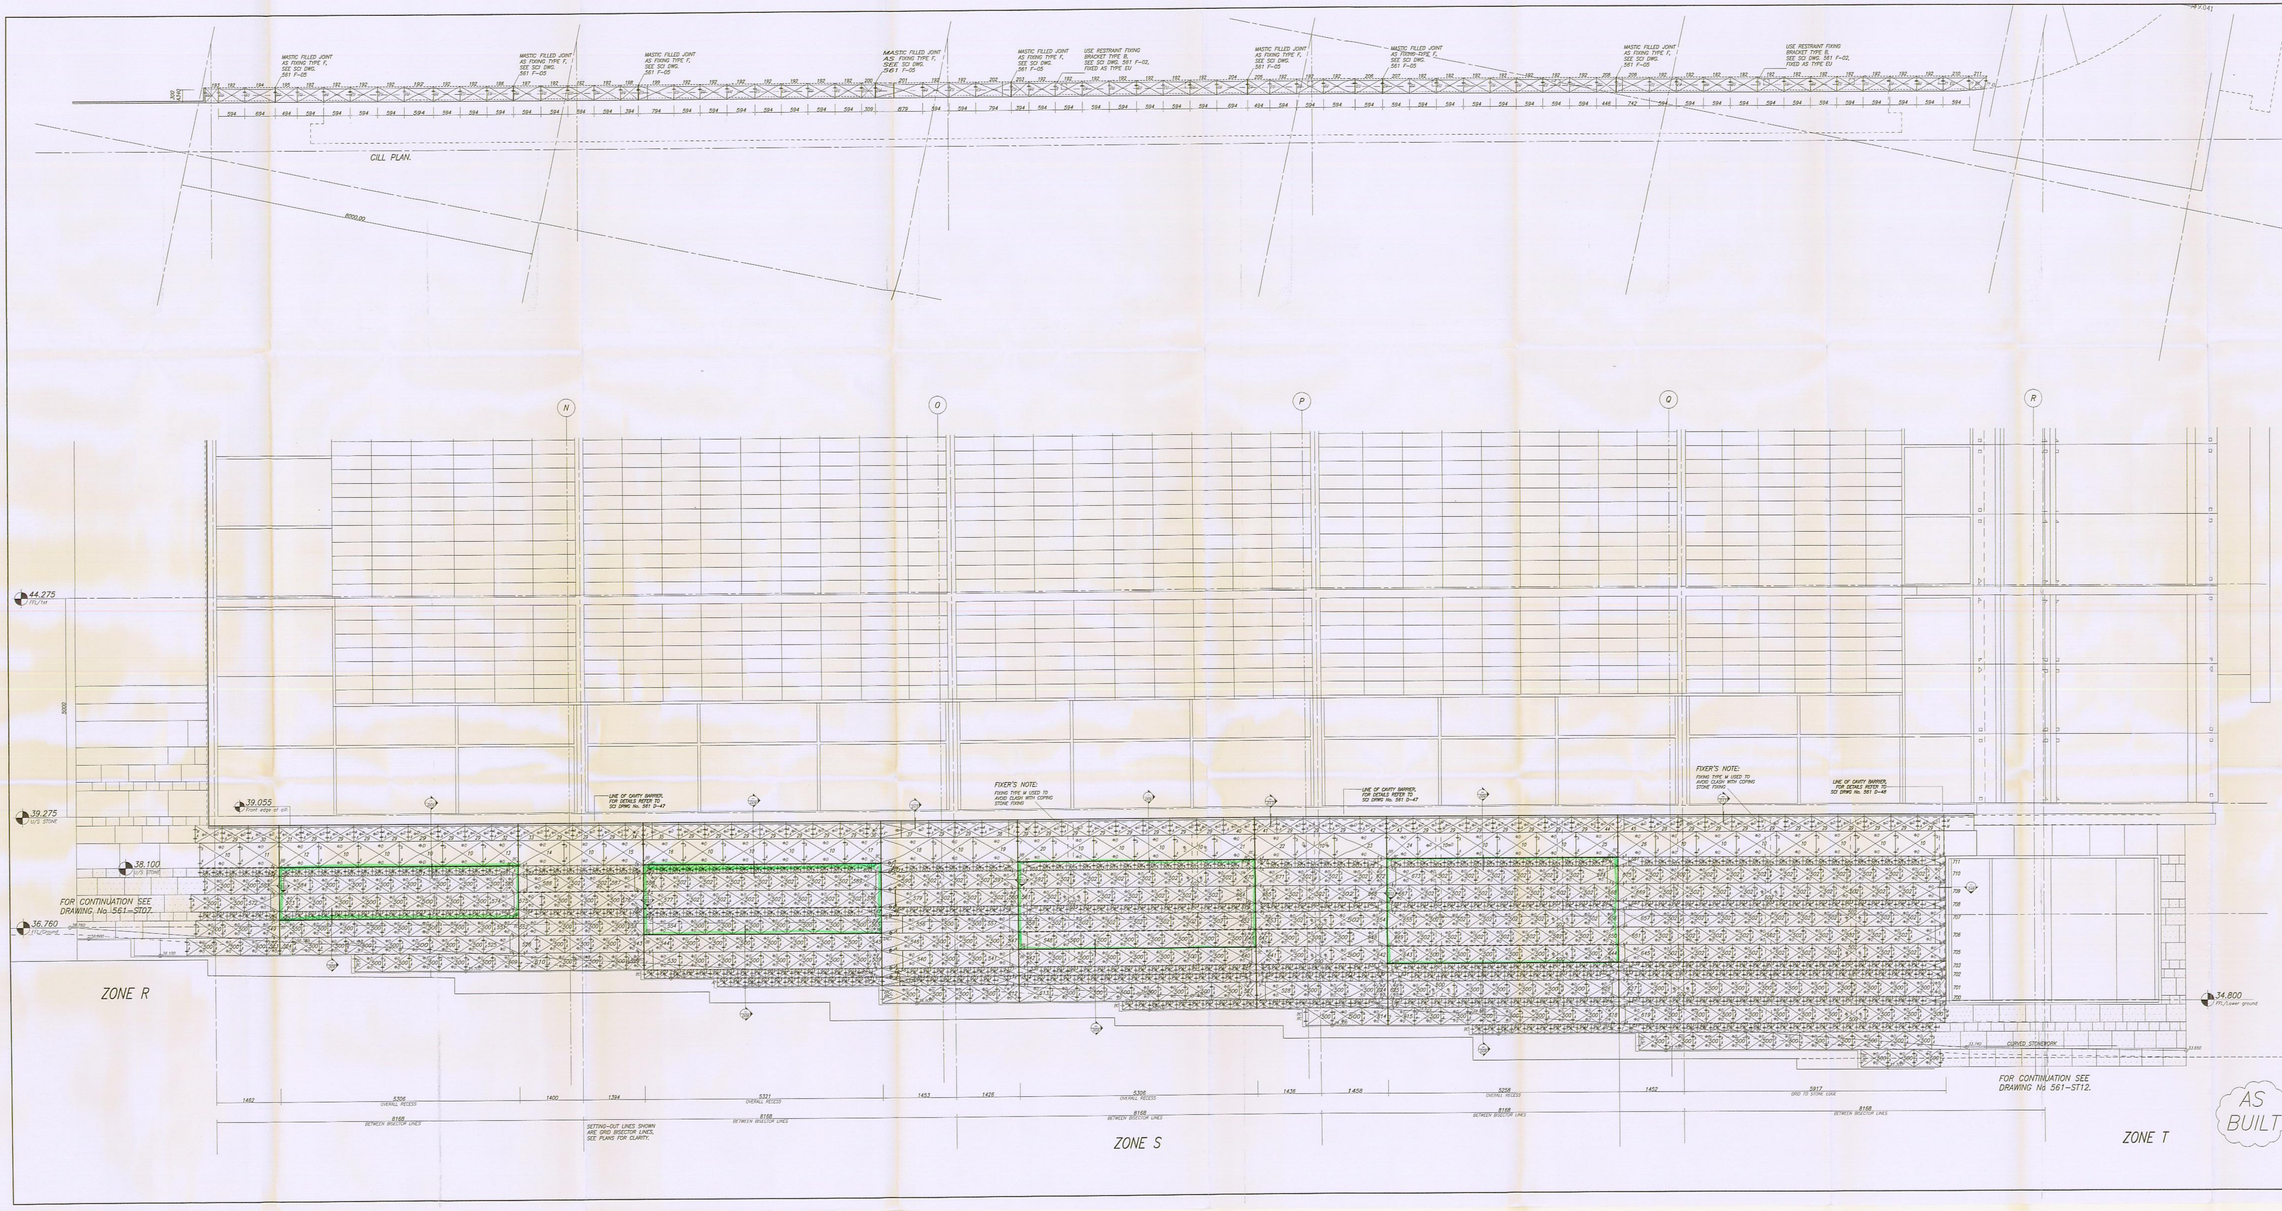

NOTES

ALL COMPRESSION JOINTS INDICATED ON THIS DRAWING ARE SUBJECT TO A TOLERANCE OF +/- 3mm.

ALL MOVEMENT JOINTS INDICATED ON THIS DRAWING ARE SUBJECT TO A TOLERANCE OF +/- 2mm.

ALL NOMINAL JOINTS BETWEEN PANELS INDICATED ON THIS DRAWING ARE SUBJECT TO A TOLERANCE OF +/- 2mm.

APPROVALS				DISTRIBUTION		
REV.	ARCH.	D.S.	ENG.	GEN.	FAC.	FIX.
A						
B						
C						
D						
E						
F						
G						
H						
J						
K						
L						
M						
N						
P						
Q						
R						
S						
T						
U						
V						
W						
X						
Y						
Z						

REV	DATE	DESCRIPTION
A	30.7.01	ISSUED FOR APPROVAL.
B	23.11.01	CILL PLAN ADDED, RECESSED BAYS SETTING-OUT AMENDED.
C	06.12.01	STONE NUMBERS, DETAIL FIXING REFERENCES ADDED, DRAWING UPDATED IN ACCORDANCE WITH ARCHITECT'S COMMENTS.
D	12.04.02	STONE NUMBERS & DETAIL FIXING REFERENCES UPDATED.
E	30.05.02	FIRE BARRIERS ADDED, FIXING REFERENCES UPDATED.
F	17.12.02	AS BUILT

MATERIALS AND FINISHES

DOTTED AREA BELOW 38.100 LEVEL IN HAUTECOMBE LIMESTONE HAVING A FLAME-TEXTURED FINISH TO FACE ONLY, 60mm THICK TO MINIMUM 1 METRE ABOVE FINISHED PAVING LEVEL, 40mm THICK ABOVE THIS LEVEL. ABOVE 38.100 LEVEL IN 40mm THICK HAUTECOMBE LIMESTONE HAVING A HONED FINISH TO FACE ONLY.

KEY PLAN

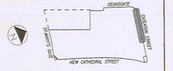

PLEASE DO NOT SCALE THIS DRAWING

STONE CLADDING INTERNATIONAL LIMITED
DAKOTA HOUSE,
BRUNEL ROAD,
NEWTON ABBOT TQ12 4PB
TEL: 01626 332033
FAX: 01626 331671

CONTRACT

THE SHAMBLES, MANCHESTER.

PLANNING
ISSUED
2003 - 4 NOV 2008

SCALE	DATE	DRAWN	CHKD.
1:33.3@ A0+	27.07.01	PL	

DRAWING DESCRIPTION

ELEVATION OF STONEWORK TO CATEATON STREET, RECESSED BAY AREAS.

FOR CONSTRUCTION

CONTRACT	DRG.	REV.
561	ST-08	F